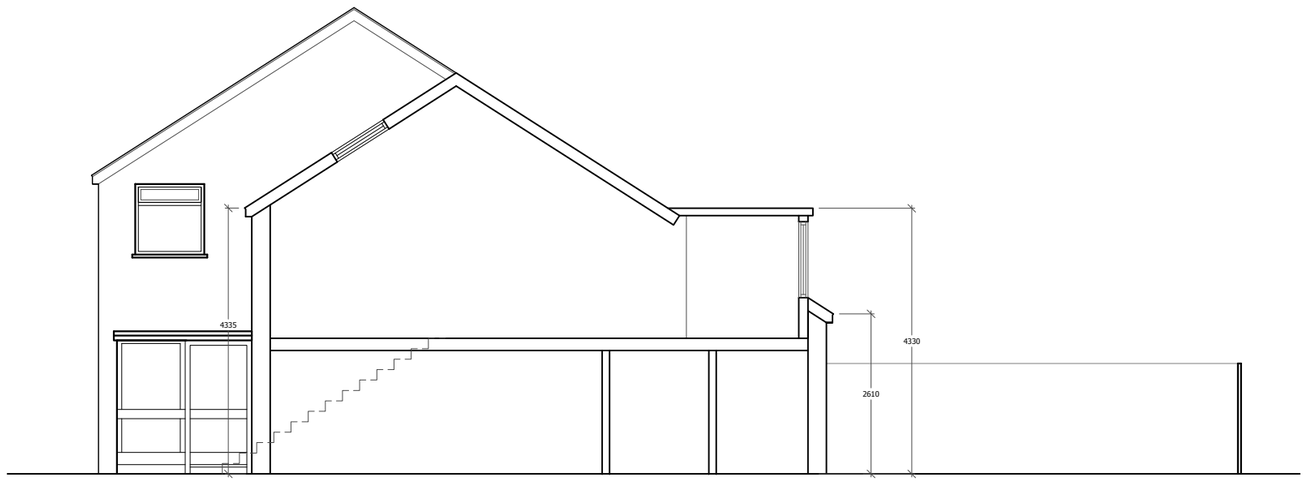


1 PROPOSED SECTION

Scale: 1:50@A1/1:100@A3

SCALE BAR

0 1 2 3 4 5 6 7 8 9 10 [m]

REVISION	DATE	ITEM
C	18.12.19	Amended to planners comments
B	15.10.19	Amended to planners comments
A	12.10.19	Scale Bar added

- INFORMATION ONLY
- APPLICATION FOR LOCAL AUTHORITY
- TENDER
- CONSTRUCTION
- AS BUILT

PROJECT
17 Rectory Walk, Sompting
BN15 ODU

TITLE
Proposed Section

DRAWN	DATE	SCALE	CHECKED
BE	JUN 15	1:50@A1 1:100@A3	

PROJECT	NUMBER	REVISION
.....	RFW-010	C