
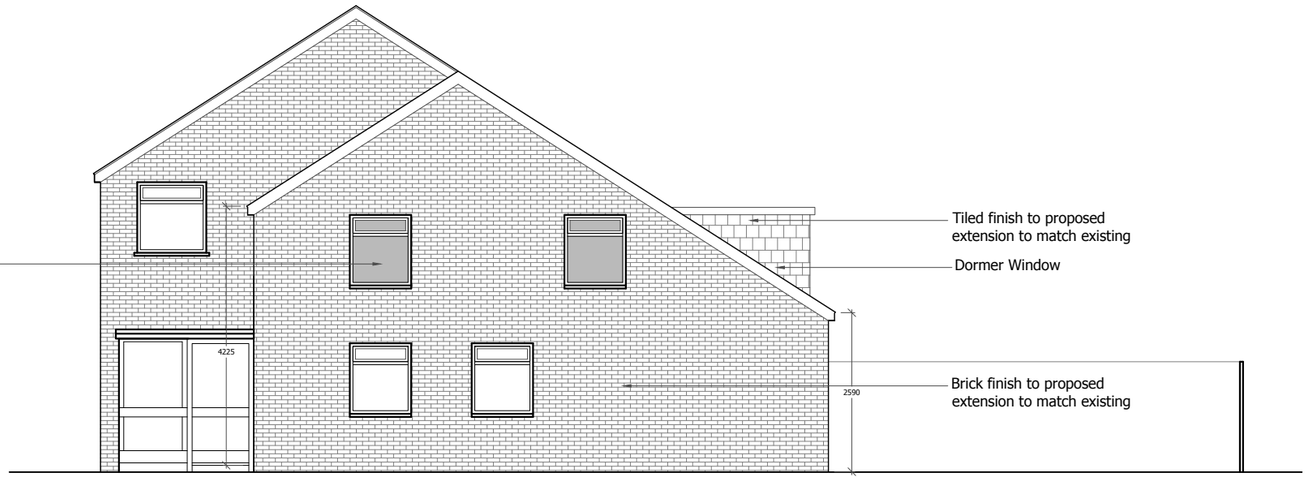


1 PROPOSED NORTH ELEVATION

Scale: 1:50@A1/1:100@A3

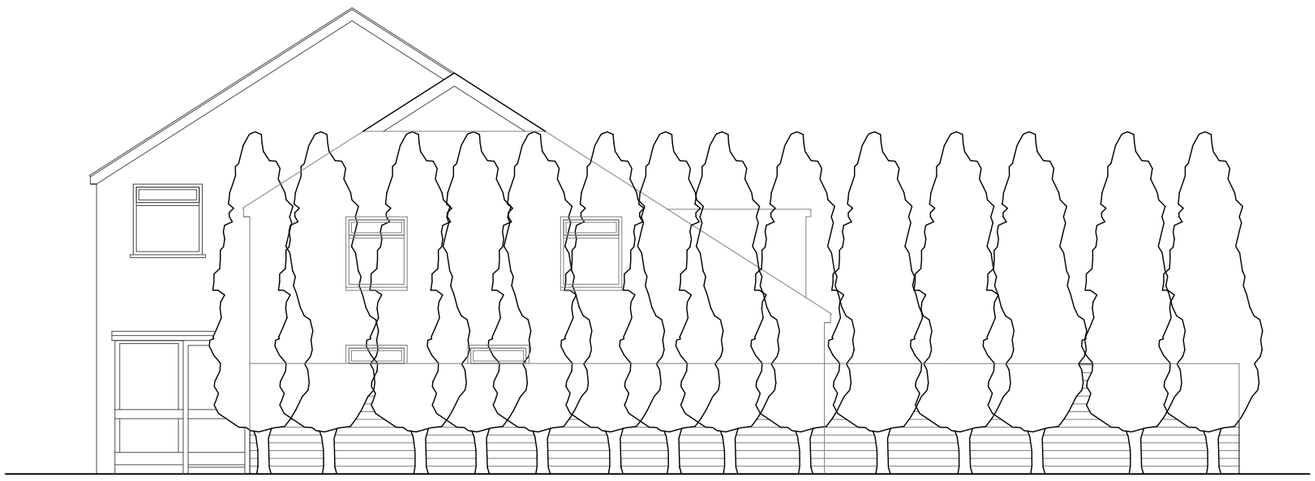

2 PROPOSED NORTH STREET ELEVATION

Scale: 1:50@A1/1:100@A3

SCALE BAR

0 1 2 3 4 5 6 7 8 9 10 [m]

REVISION	DATE	ITEM
H	18.12.19	Amended to planners comments
G	16.12.19	Amended to planners comments
F	15.10.19	Amended to planners comments
E	12.10.19	Scale Bar added
D	07.09.19	Revised to client comments
C	26.05.19	Revised to client comments
B	14.08.15	Revised to planners comments
A	10.07.15	Revised to planners comments

- INFORMATION ONLY
- APPLICATION FOR LOCAL AUTHORITY
- TENDER
- CONSTRUCTION
- AS BUILT

PROJECT
17 Rectory Walk, Sompting
BN15 ODU

TITLE
Proposed North Elevations

DRAWN	DATE	SCALE	CHECKED
BE	JUN 15	1:50@A1 1:100@A3	

PROJECT	NUMBER	REVISION
.....	RFW-006	H