
THESE DRAWINGS ARE PRODUCED FOR PLANNING PURPOSES ONLY AND ARE NOT TO BE USED TO BUILD FROM

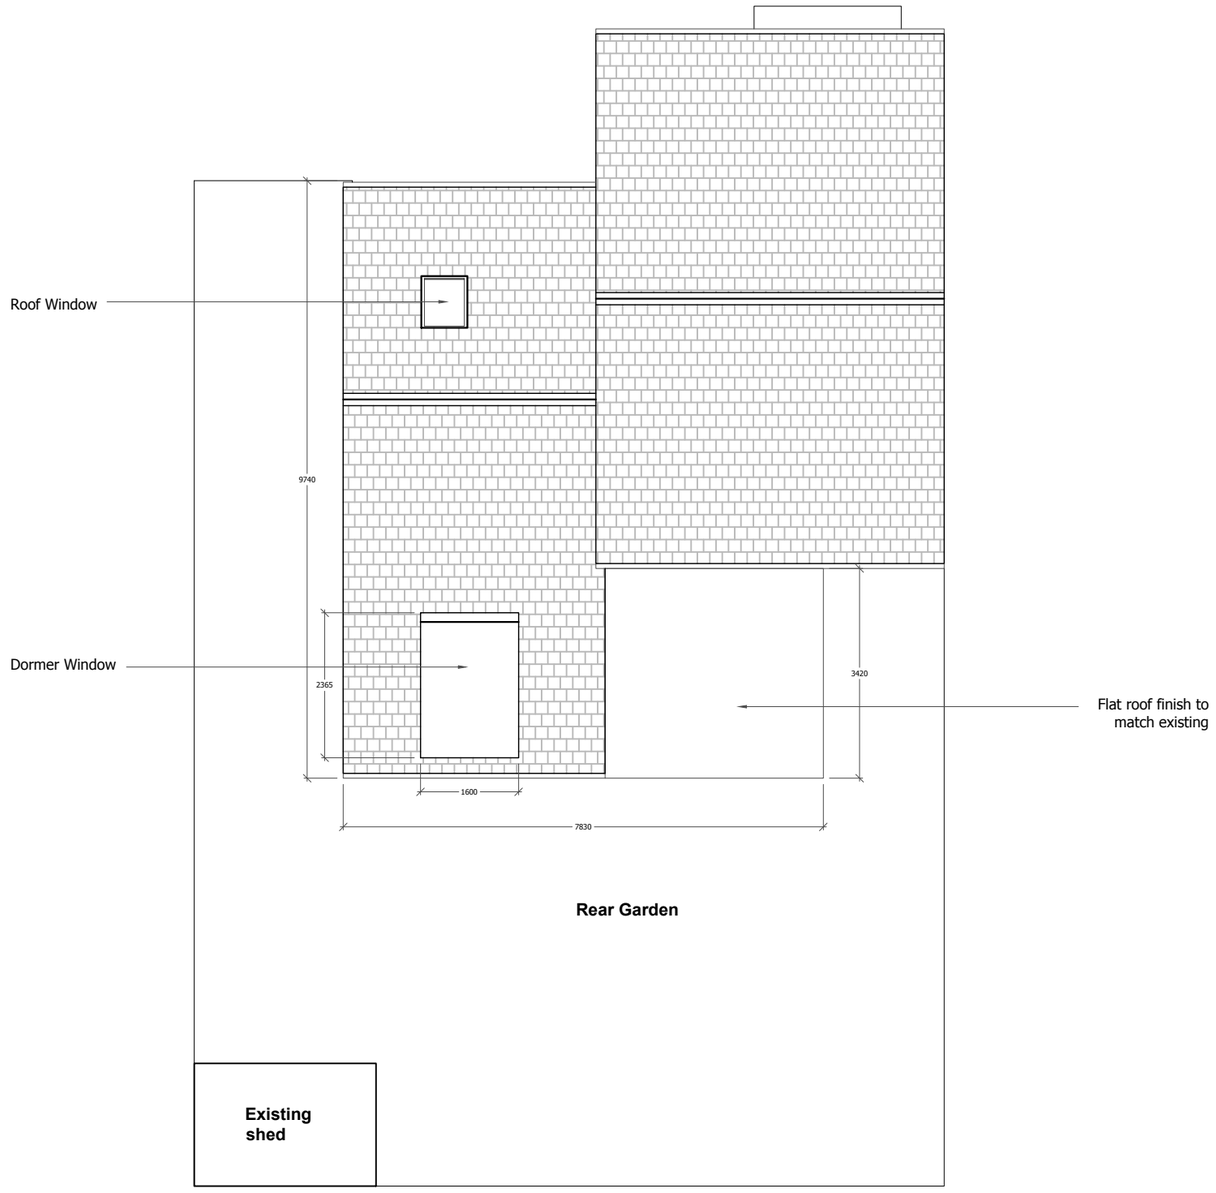

1 ROOF PLAN

Scale: 1:50@A1/1:100@A3

SCALE BAR

0 1 2 3 4 5 6 7 8 9 10 [m]

North

REVISION	DATE	ITEM
D	18.12.19	Amended to planners comments
C	16.12.19	Amended to planners comments
B	15.10.19	Amended to planners comments
A	12.10.19	Scale Bar added

- INFORMATION ONLY
- APPLICATION FOR LOCAL AUTHORITY
- TENDER
- CONSTRUCTION
- AS BUILT

PROJECT
17 Rectory Walk, Sompting
BN15 ODU

TITLE
Proposed Roof Plan

DRAWN	DATE	SCALE	CHECKED
BE	SEPT 19	1:50@A1 1:100@A3	

PROJECT	NUMBER	REVISION
.....	RFW-009	D