
This drawing is protected under
The Copyright, Designs and Patents Act 1988

THIS DRAWING IS TO BE READ IN CONJUNCTION WITH ALL OTHER PROJECT, CONSULTANT + SPECIALIST CONTRACTORS DOCUMENTATION
Do not scale: except for planning purposes
Figured dimensions only are to be taken from this drawing. All dimensions are to be checked on site before any work is put in hand.

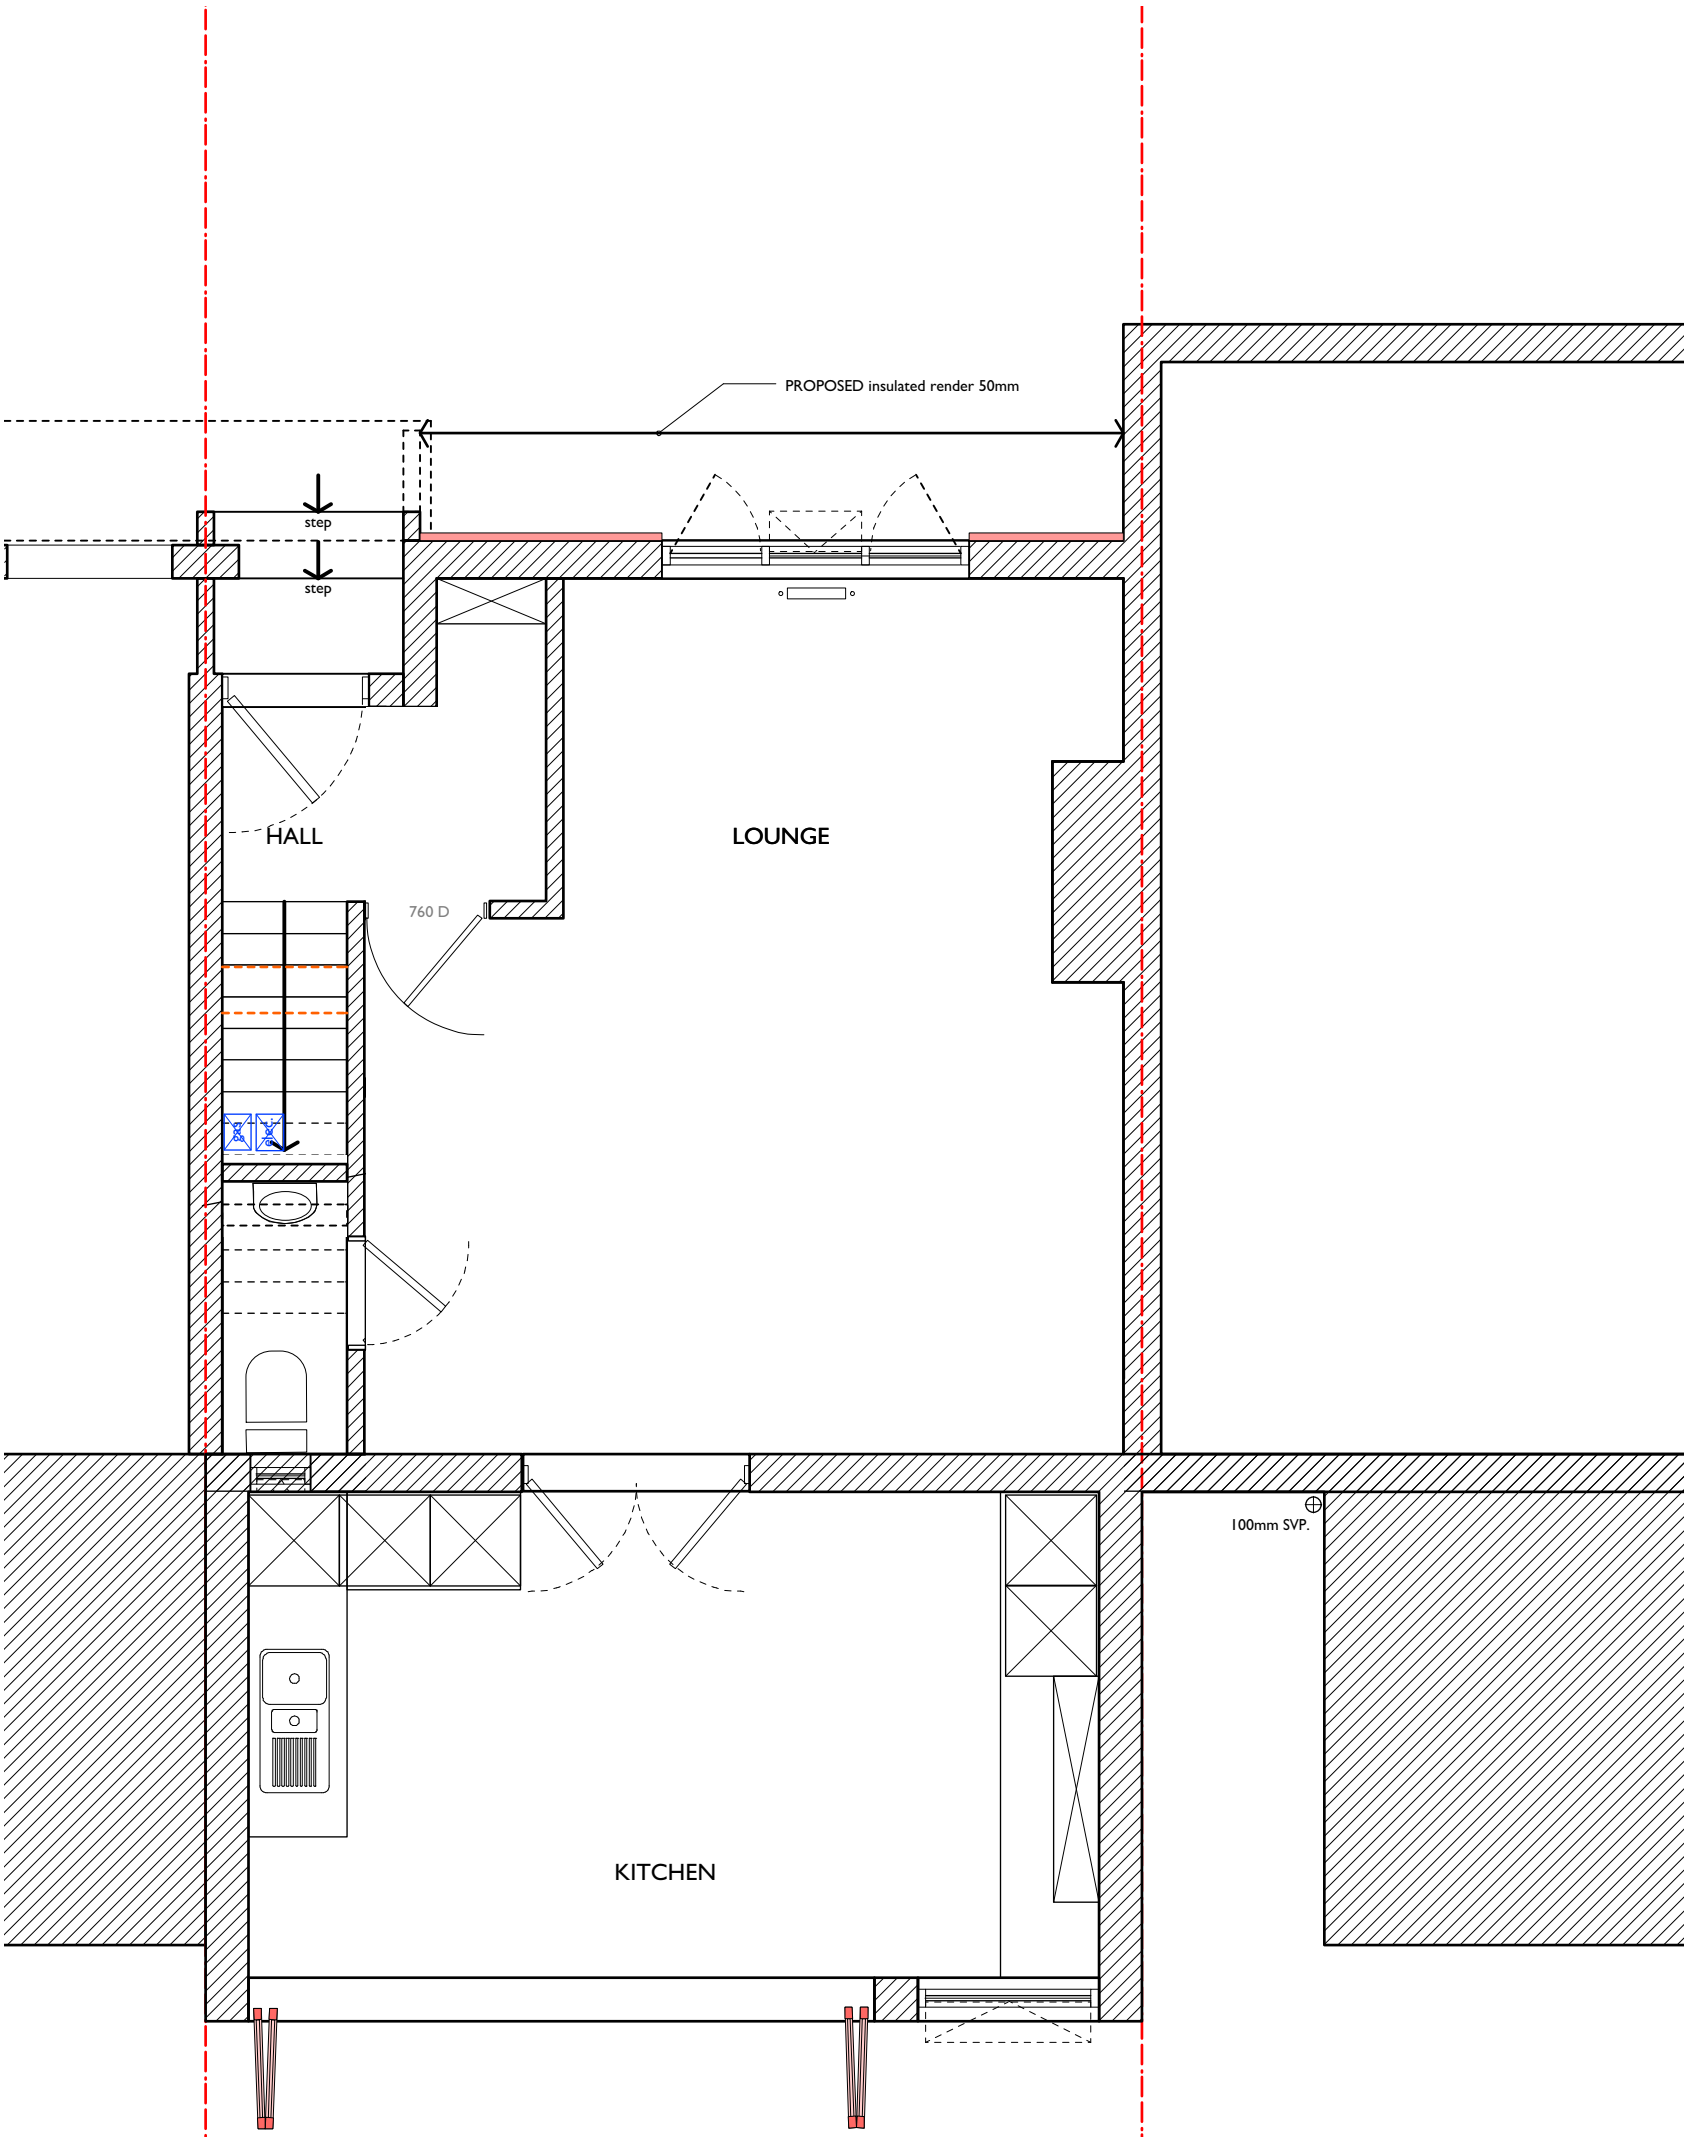

0 1 2 3 M

notes:

key:

revisions:
FIRST ISSUE: 27.03.2017
A: 27.03.2017
B: 28.08.2017
c: 21.11.2017+ planning application
d: 22.01.2018+ substitute drawings
e: 04.11.2019

project + location:
43 Tower Road, Lancing BN15 9JR

client:
Dariusz Hajdecki

drawing status:
planning

drawing number:
nb017:011e

drawing scale:
1/50 @A3

drawing name:
ground floor: proposed

nb:architects+
UNIT FIVE level four south
new england house, new england street
Brighton, East Sussex, BN1 4GH
t :+44(0)1273 609603
mail@ nbarchitecture.com