




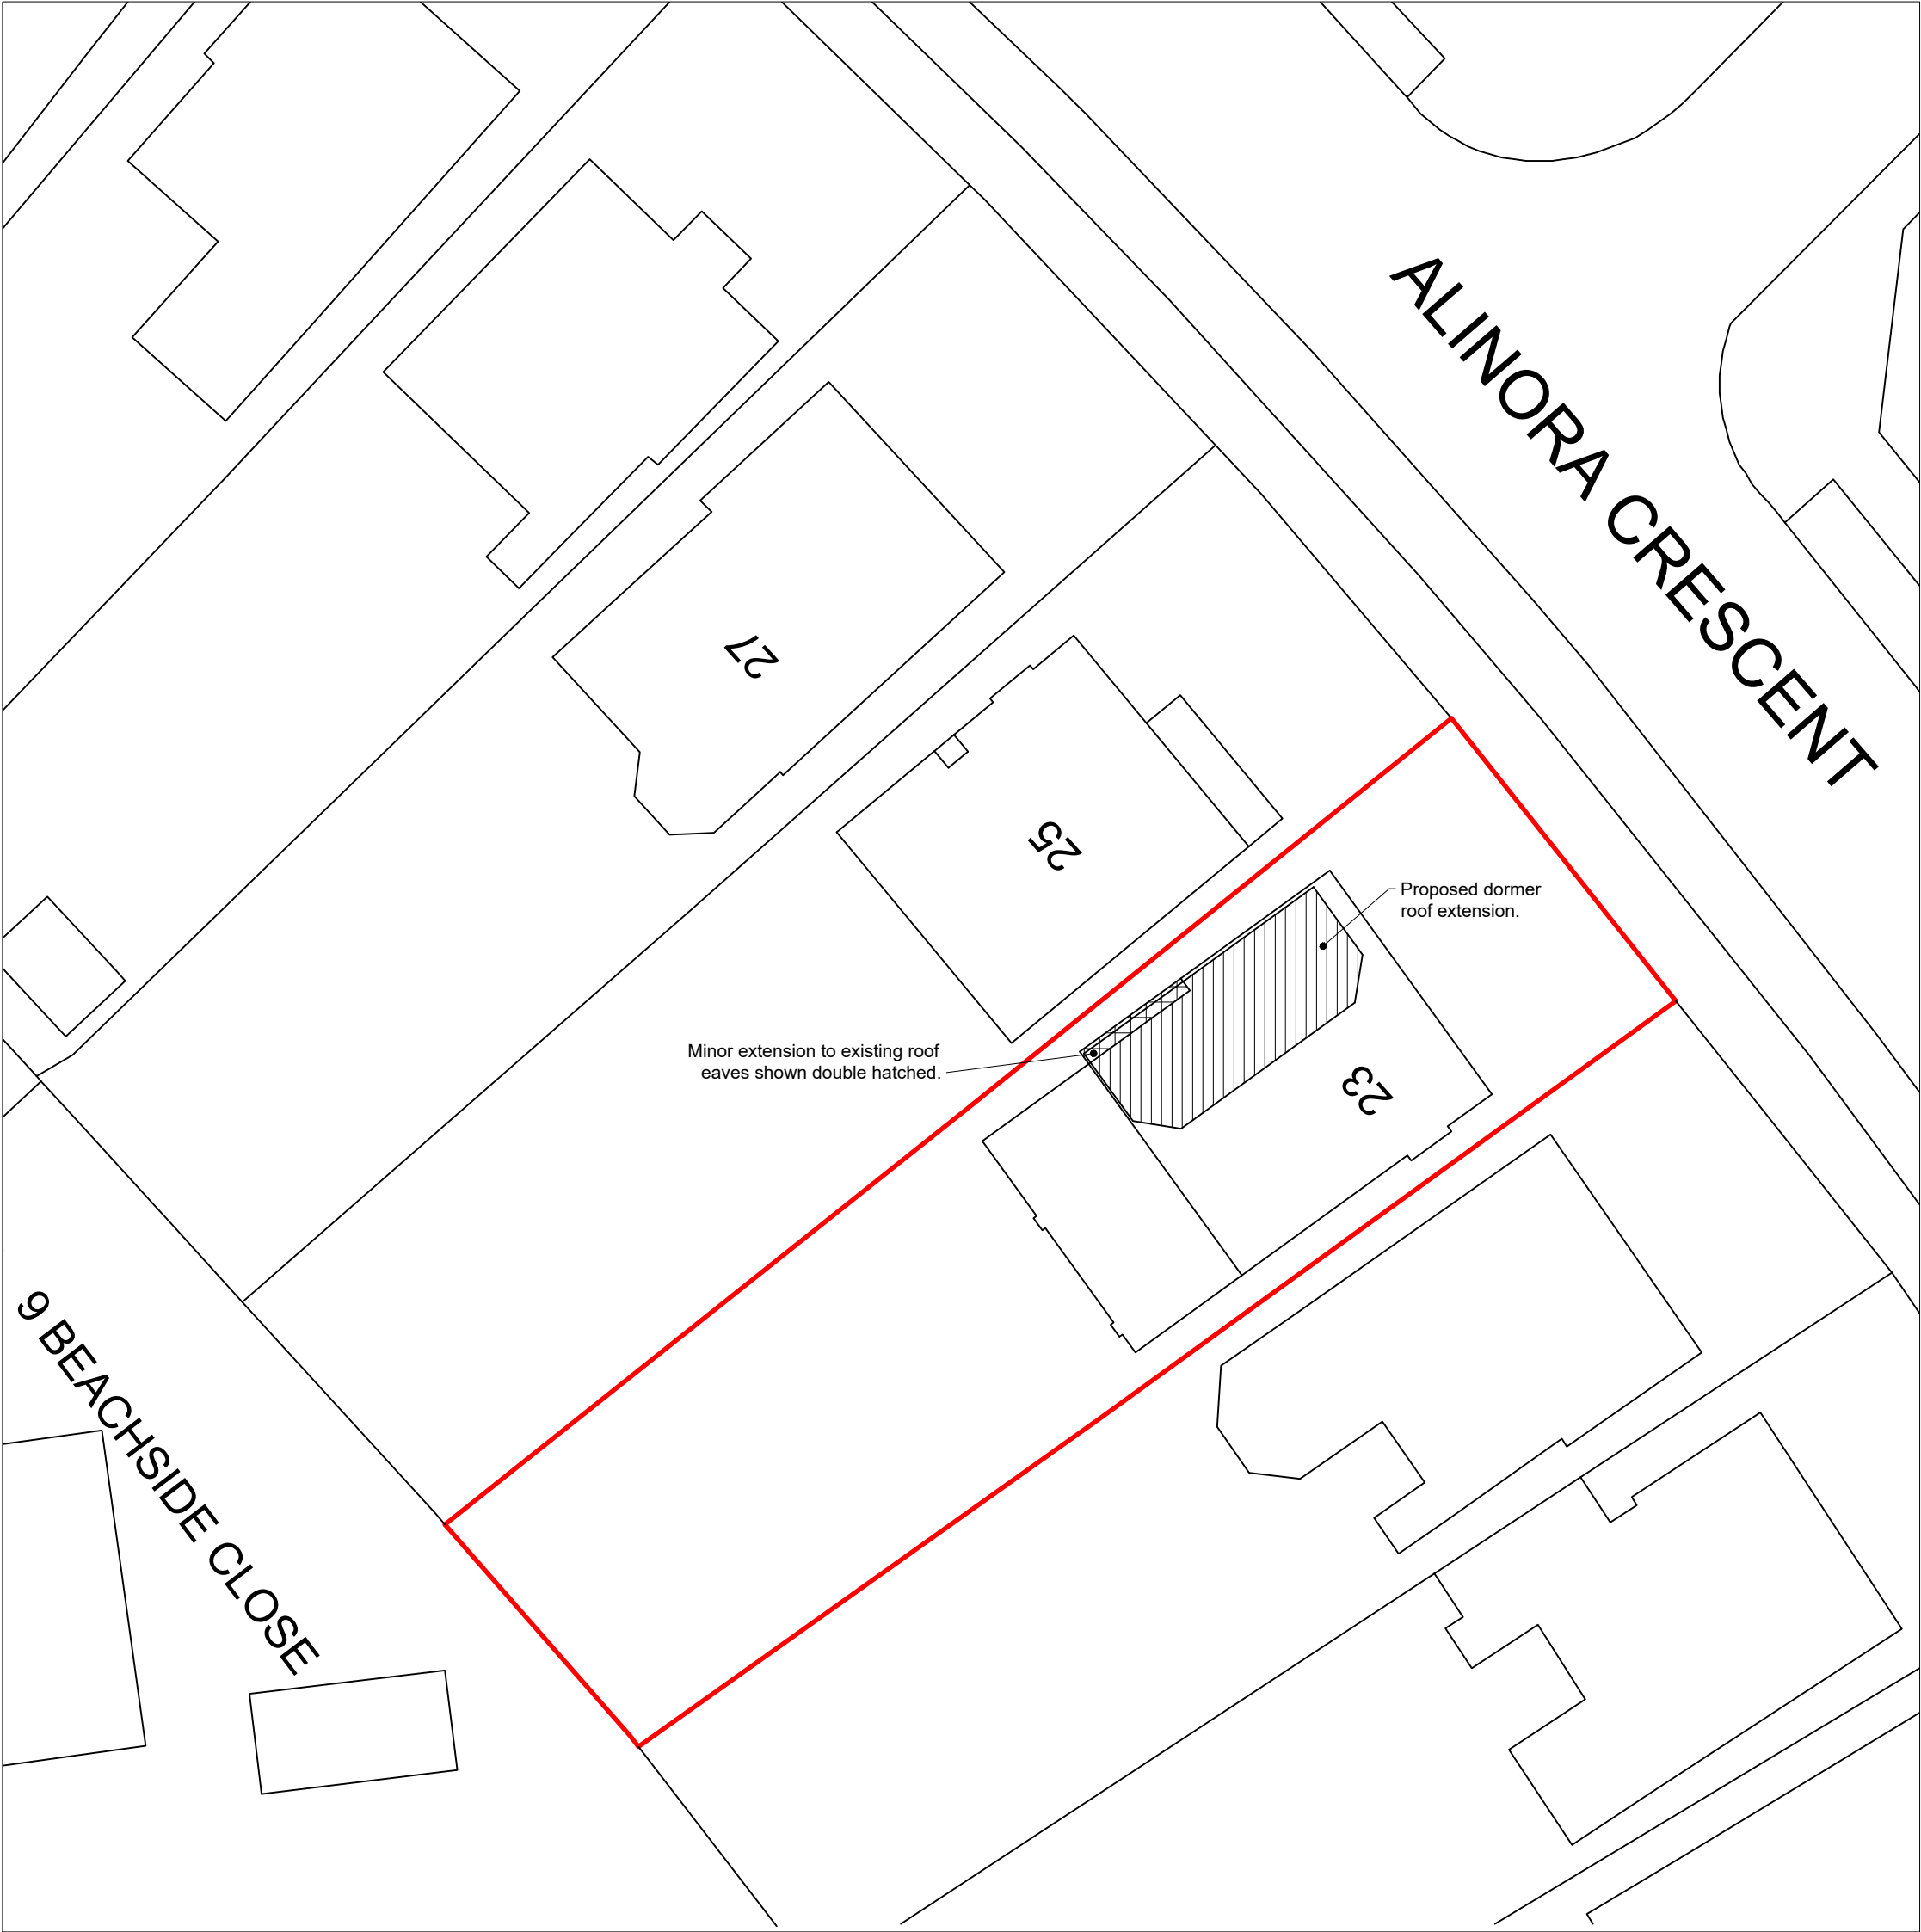

Block Plan
Scale 1:200

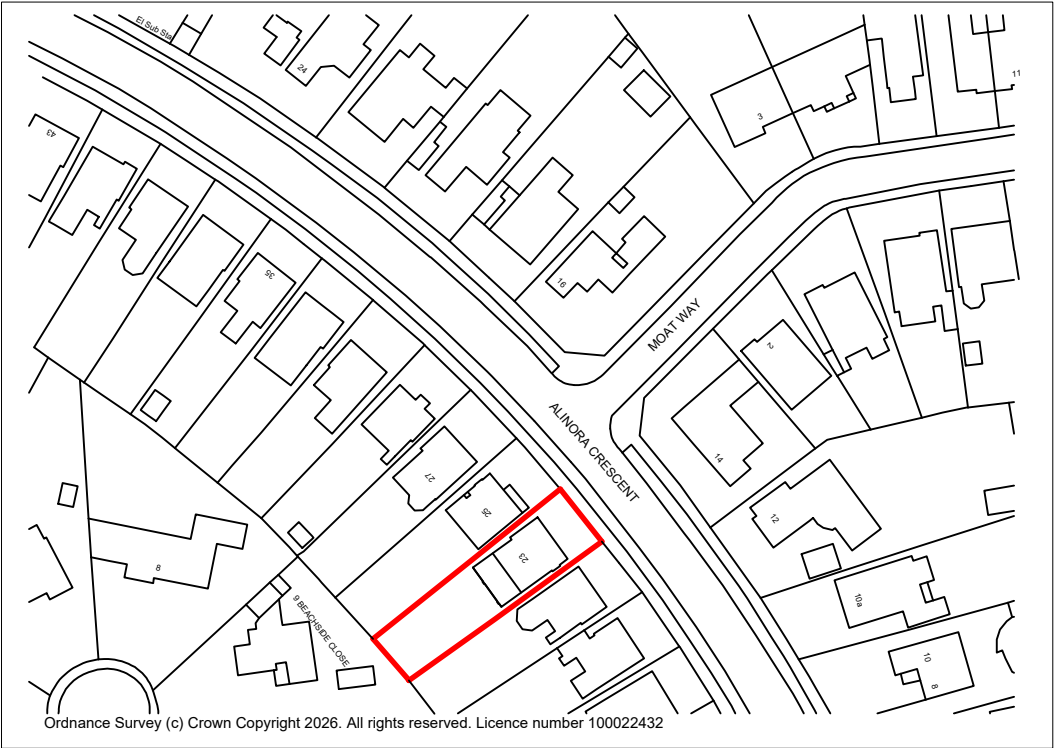

Location Plan
Scale 1:1250

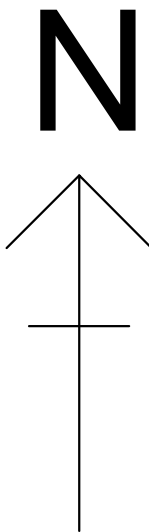

Rev:	Description:	Date:

HORIZON DESIGN
ARCHITECTURAL TECHNOLOGY

Horizon Design Limited
4 High View
Worthing BN13 3DQ
01903 205868
info@horizon-design.co.uk www.horizon-design.co.uk

Client:
Mr & Mrs Taylor

Project:
**Roof Extension & Alterations to:
23 Alinora Crescent
Worthing
West Sussex
BN12 4JB**

Drawing title:
Location & Block Plans.

Scale:
1:200 / 1:1250 @ A2

Date: 15.07.26	Drawn: KWF
--------------------------	----------------------

Drawing number: 3276-03	Revision: -
-----------------------------------	-----------------------