
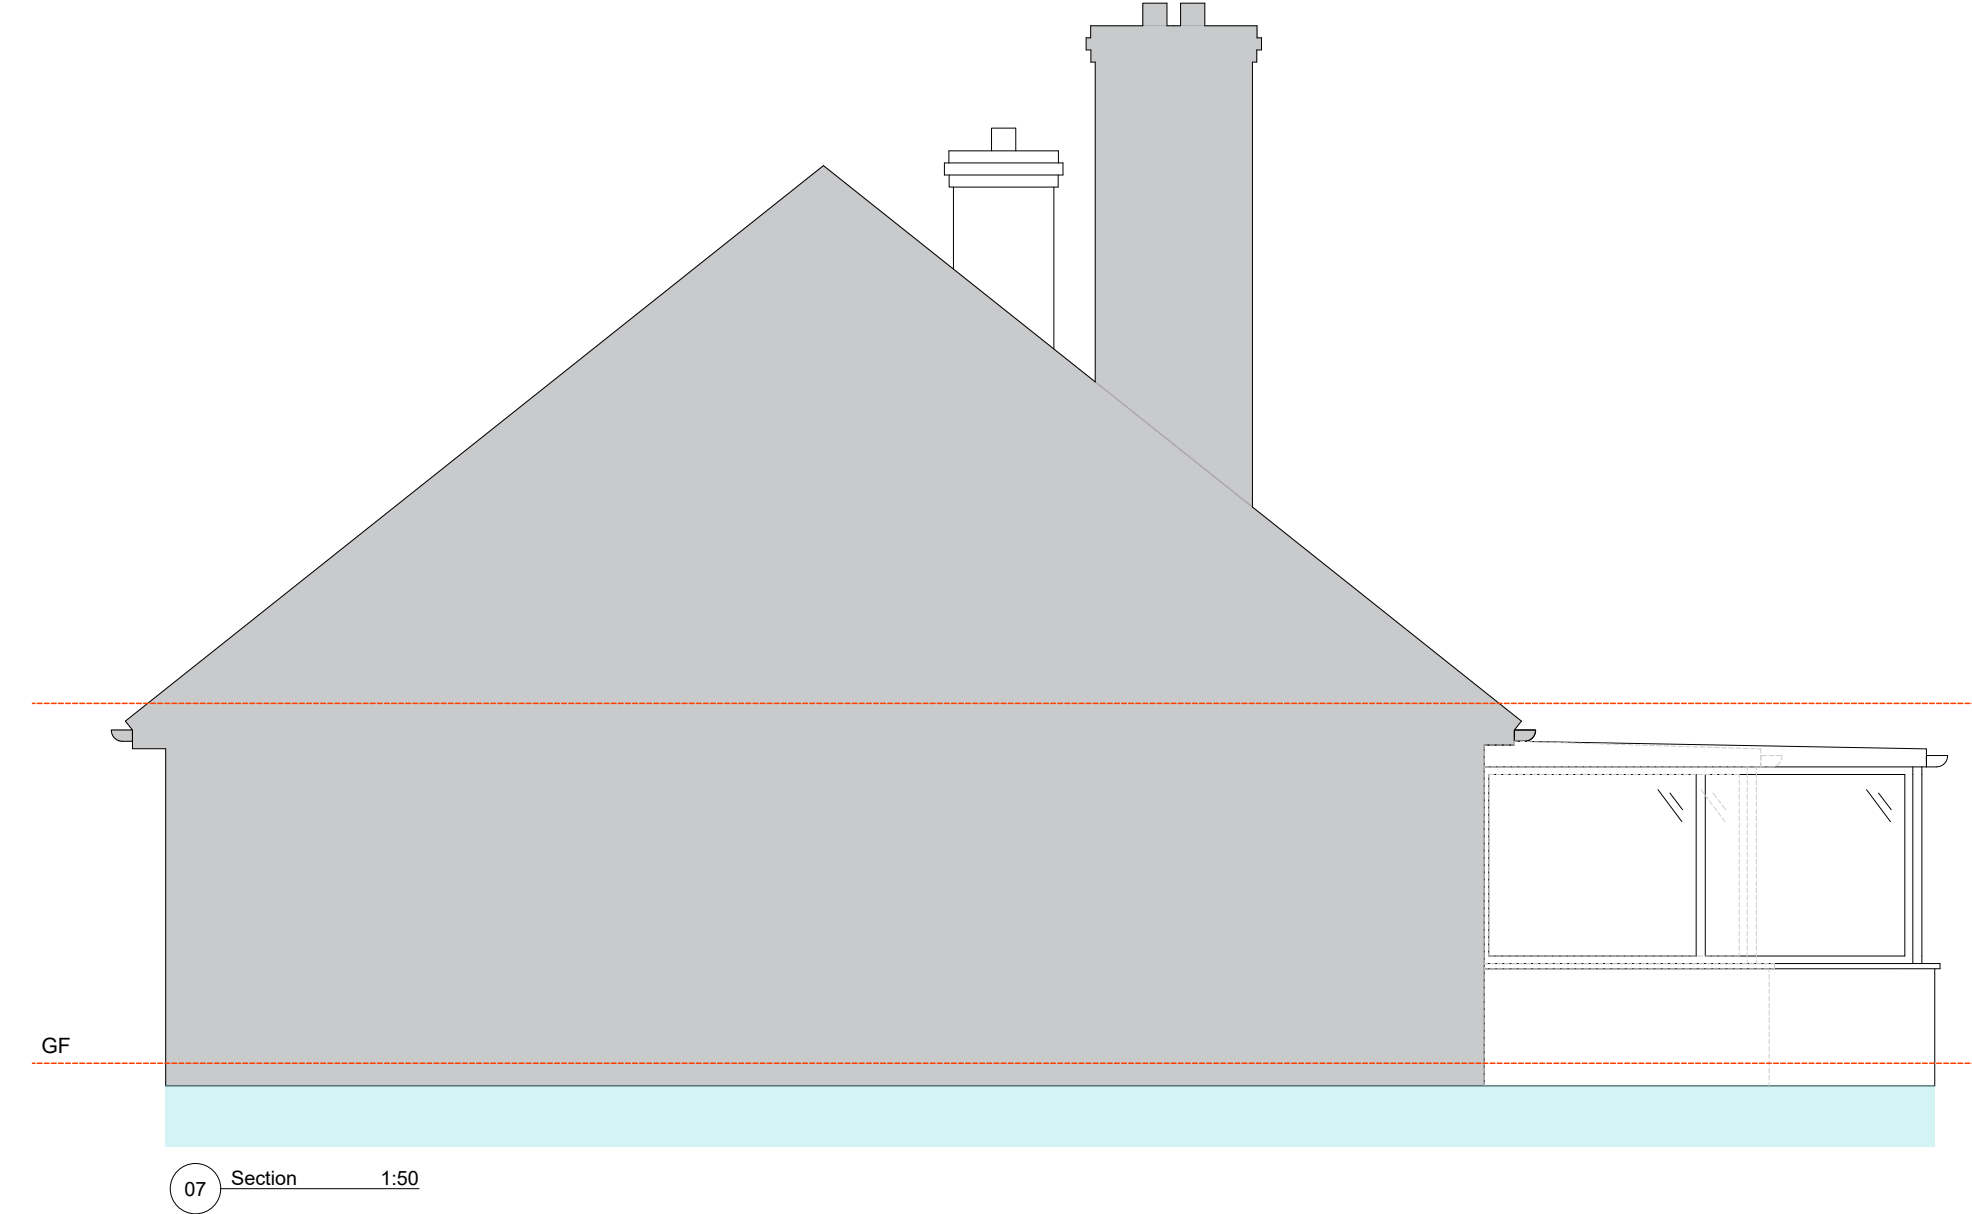
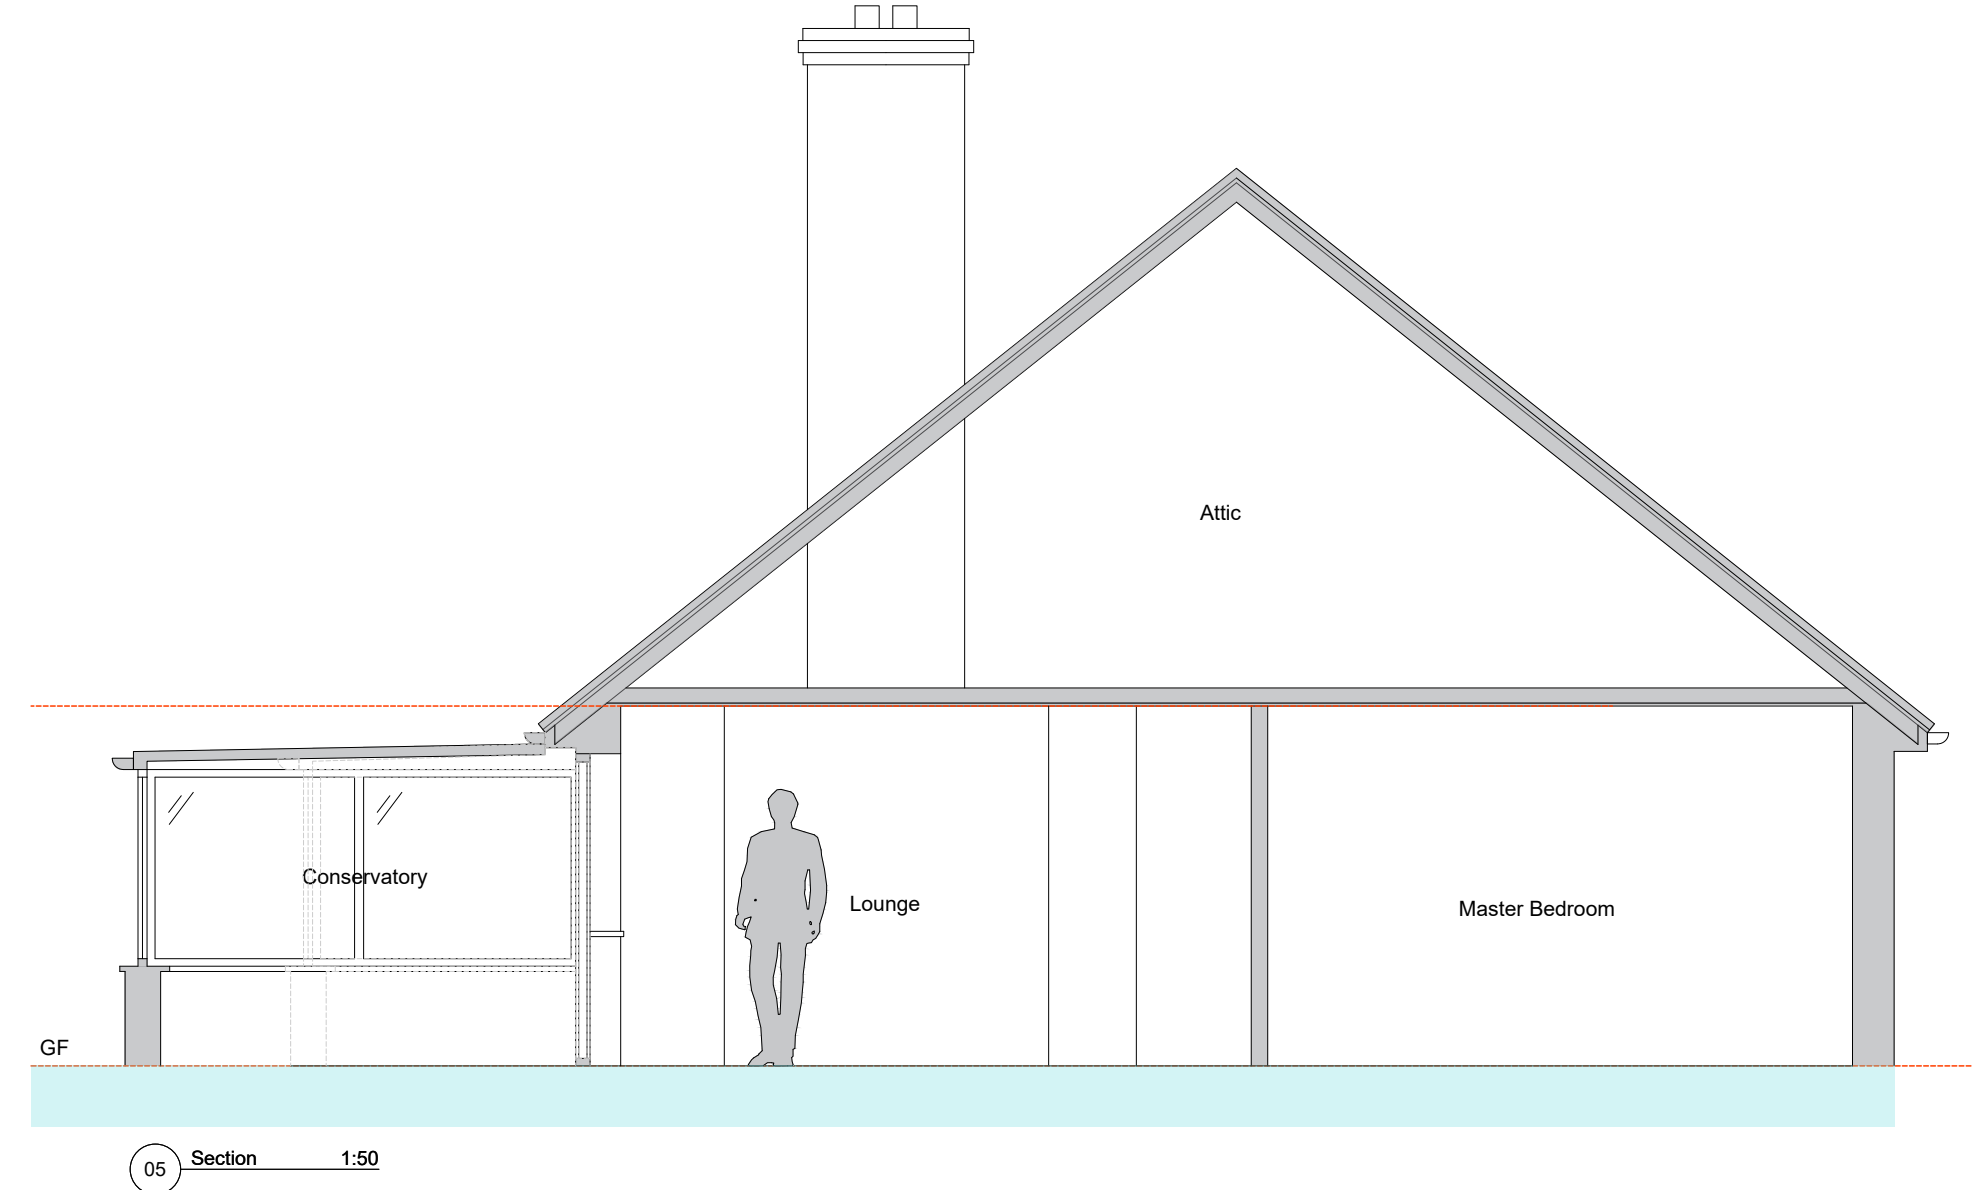
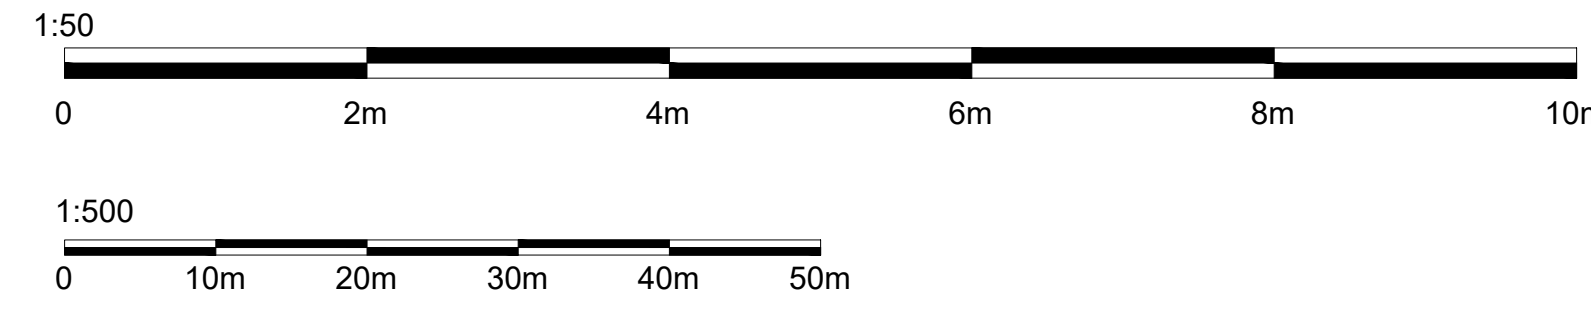
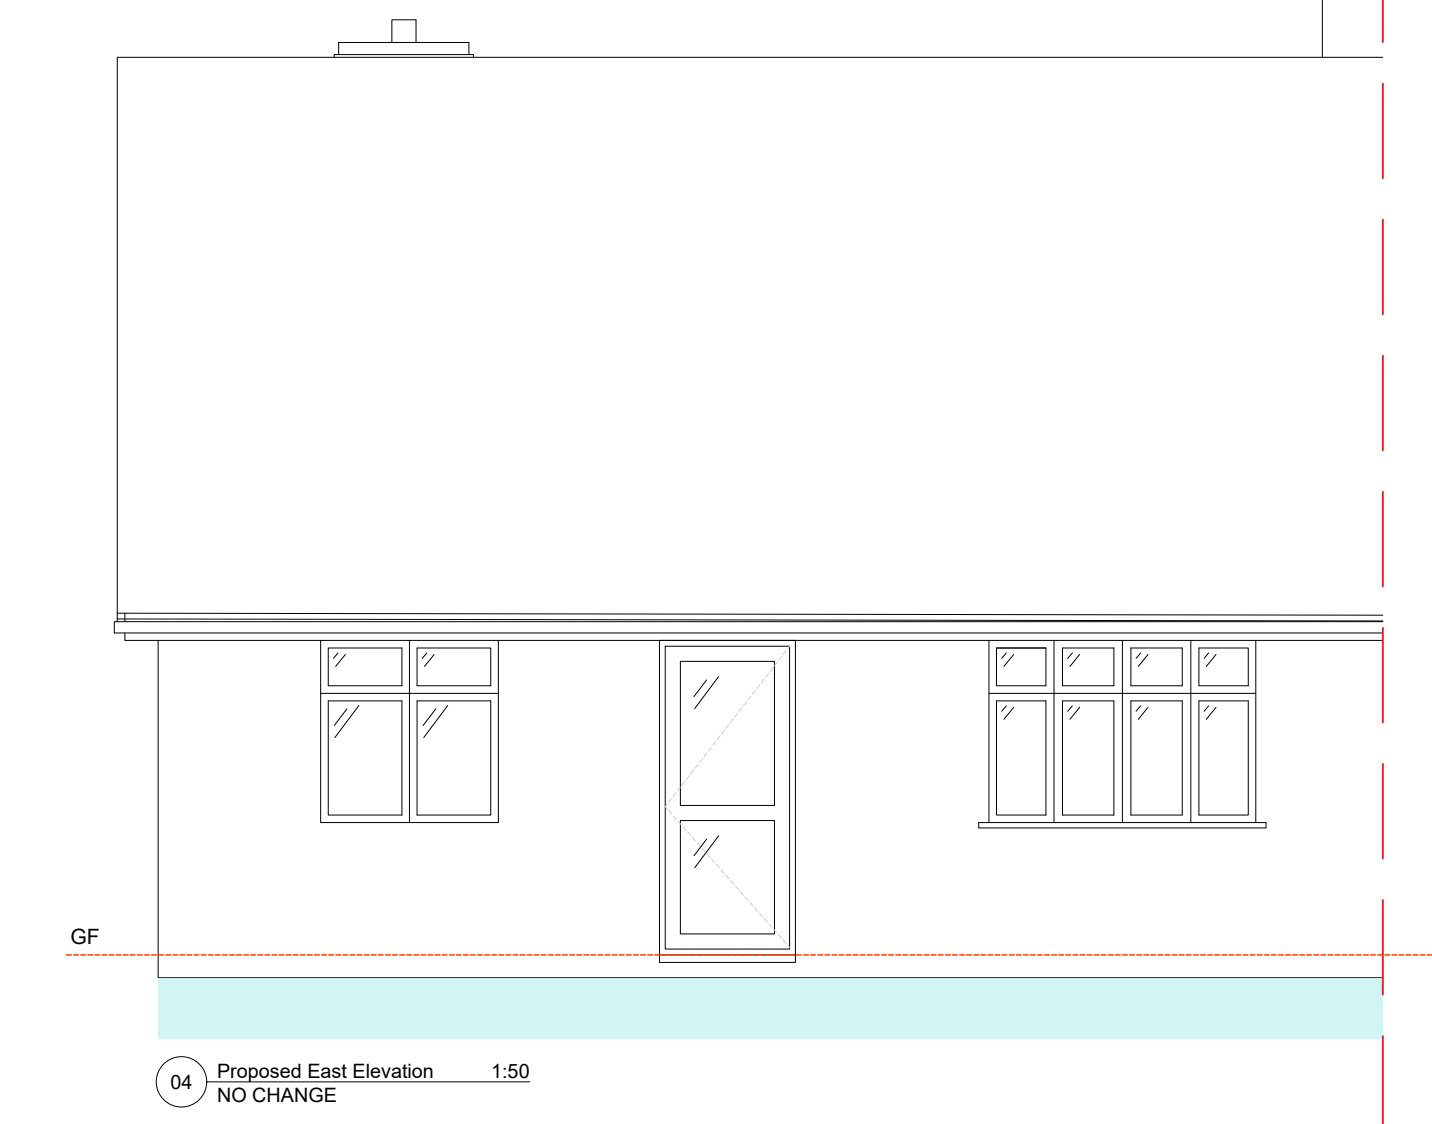
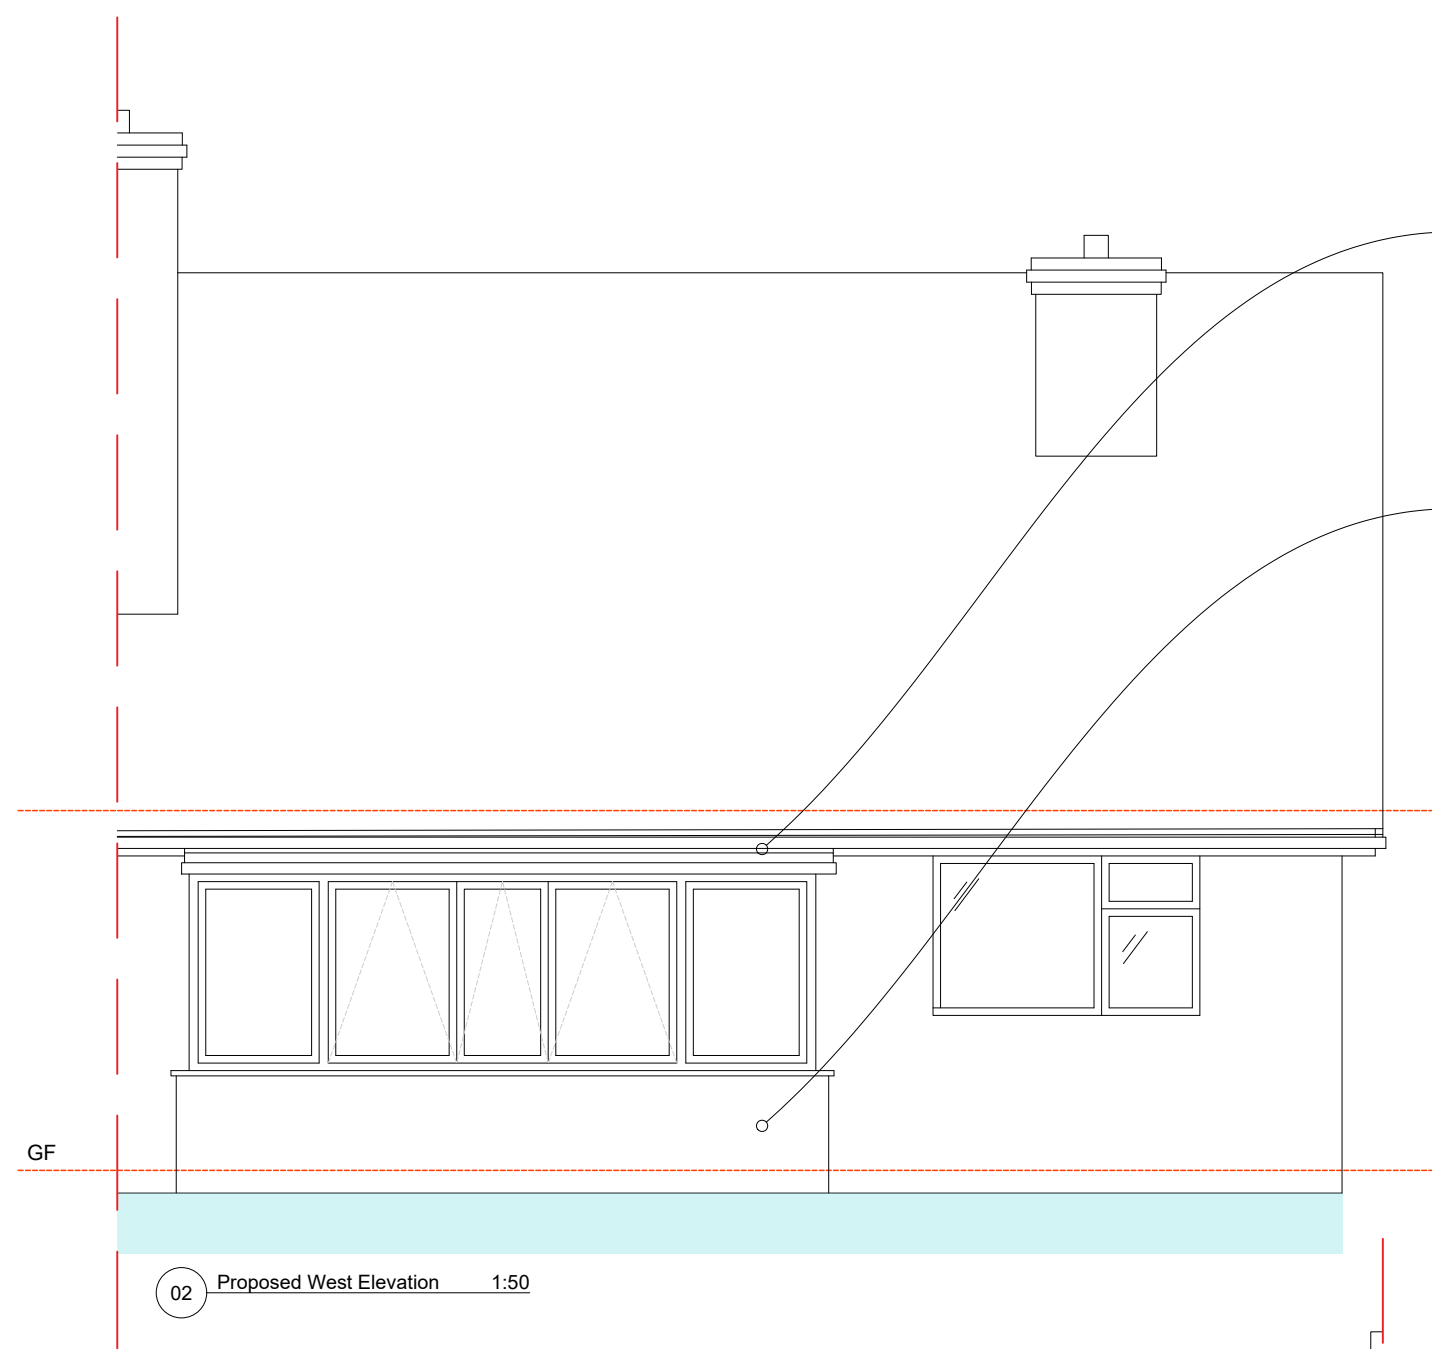
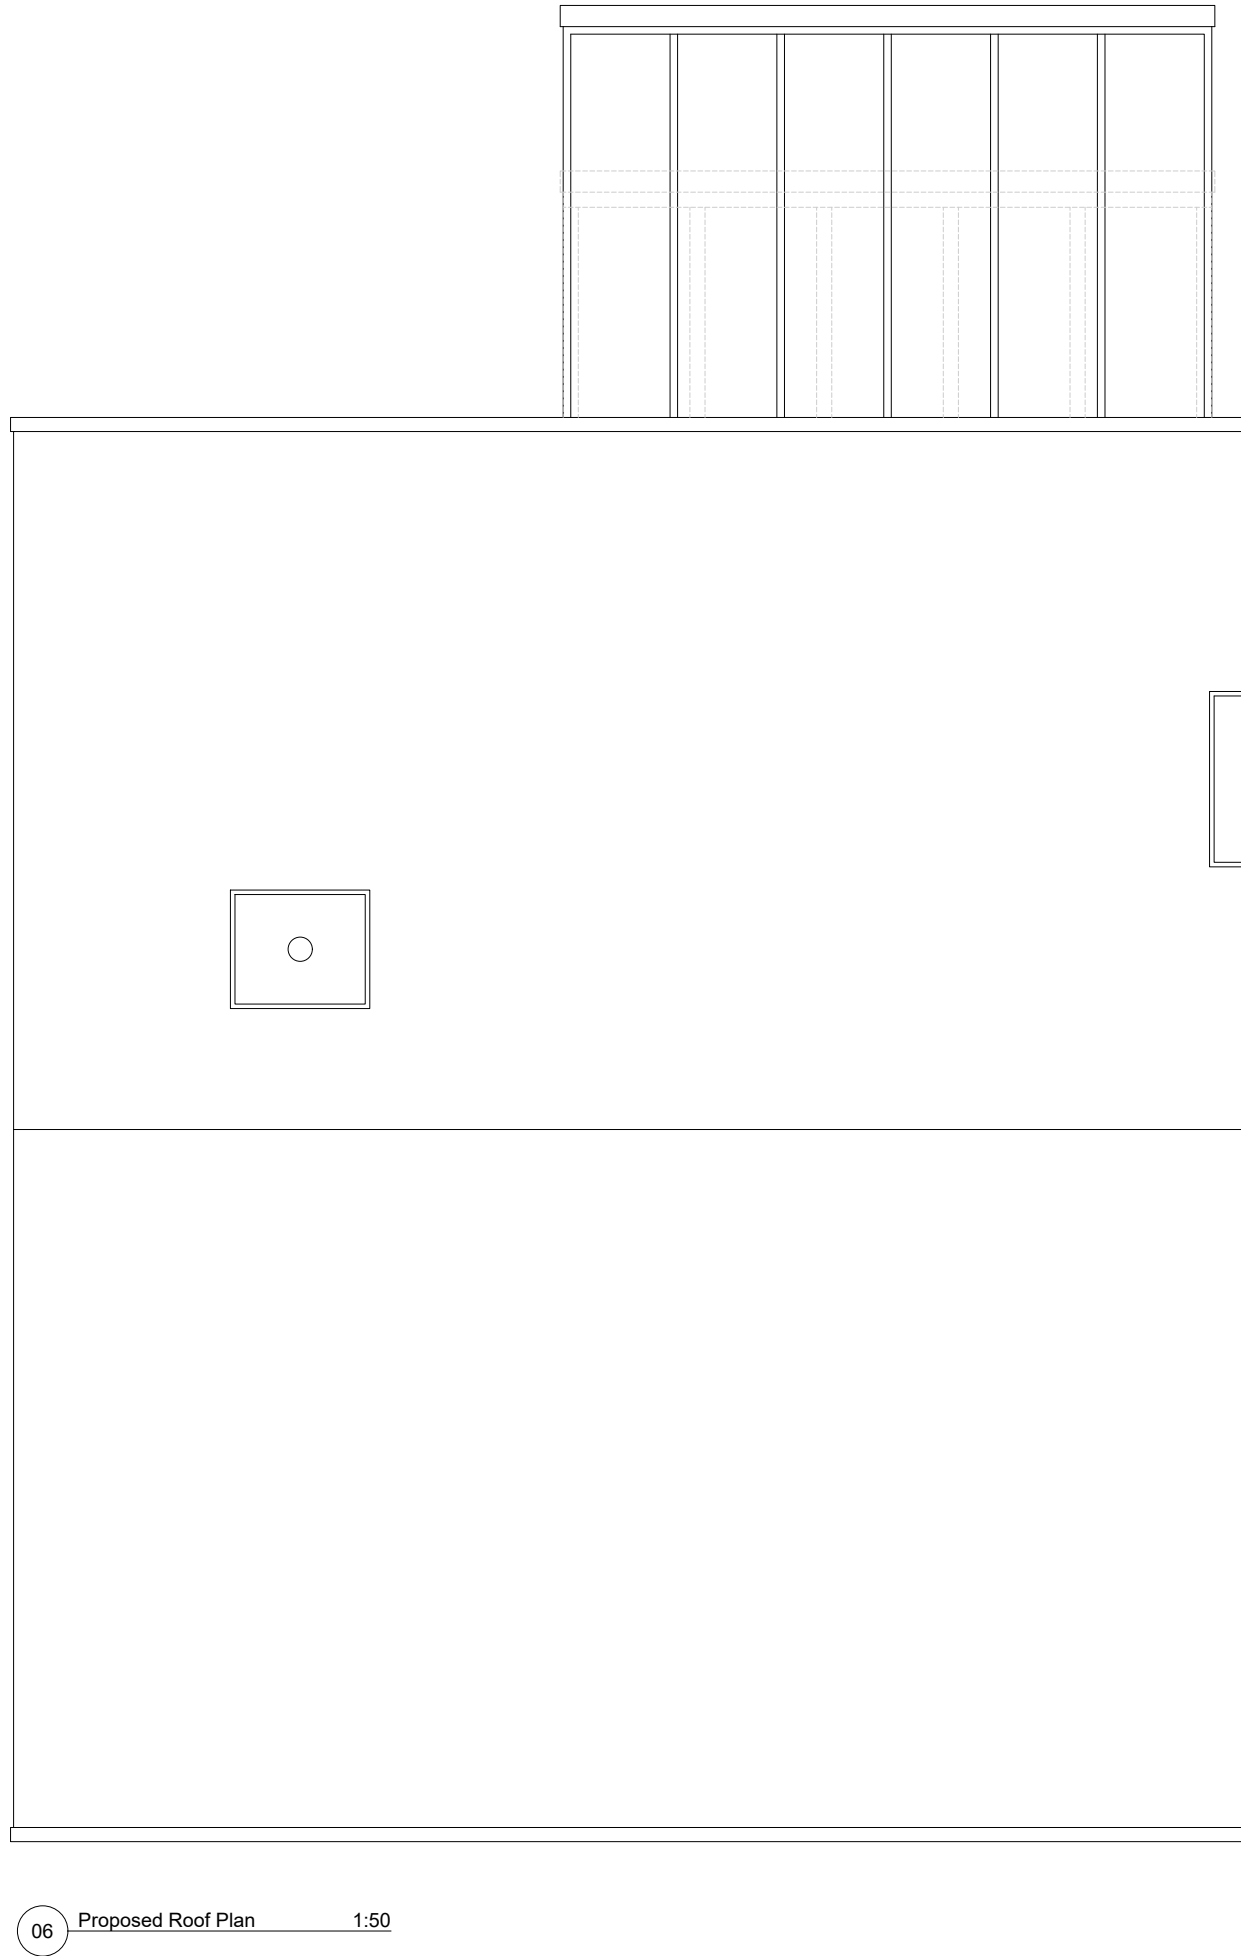


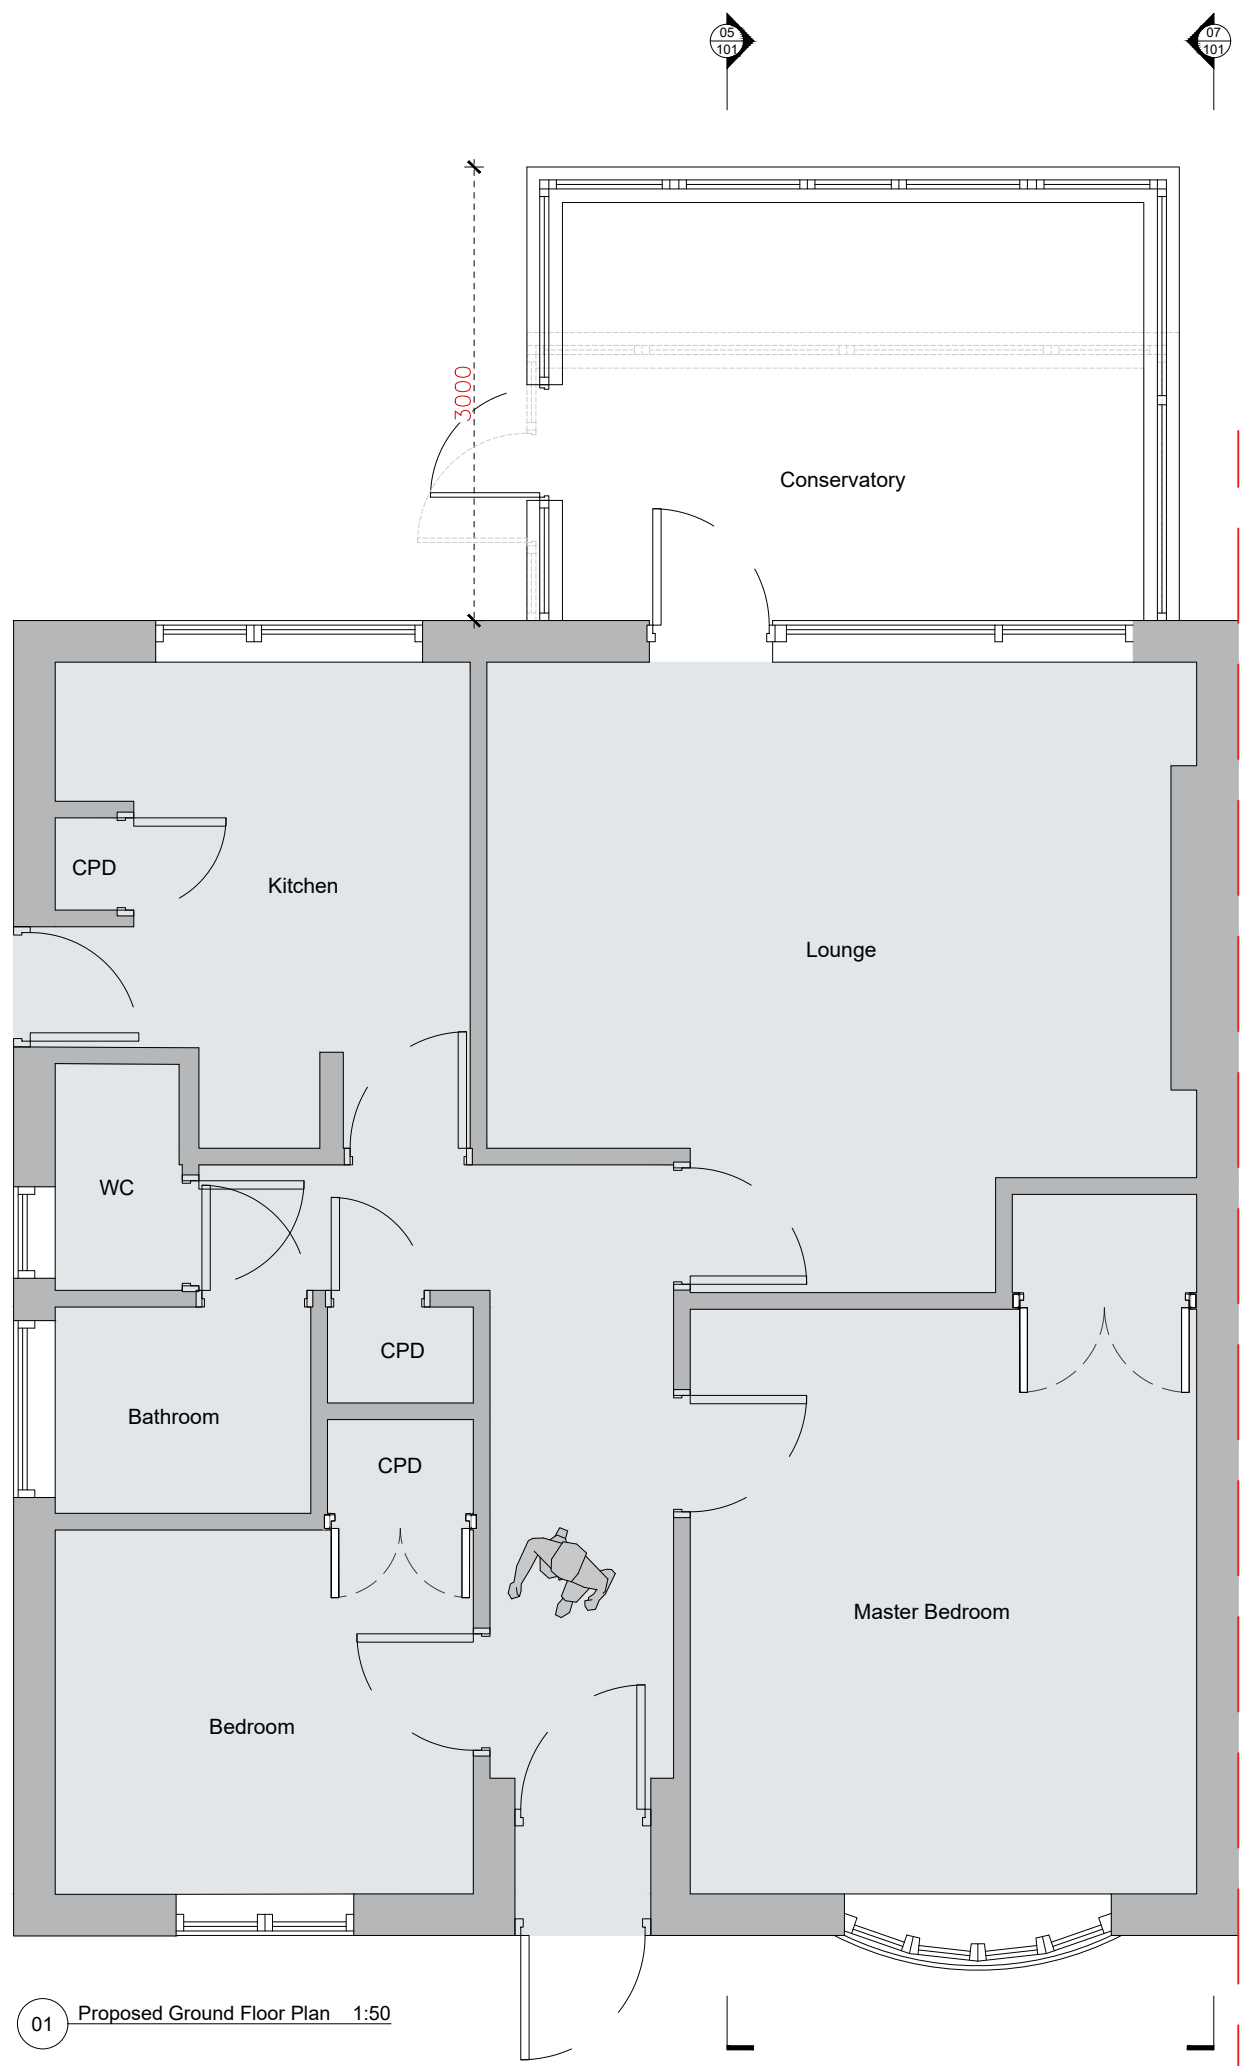

GENERAL NOTES:
• Do not scale the drawing unless for planning purposes.
• Verify all dimensions before commencing work.
• Report suspected discrepancies or omissions.
• All dimensions are in millimetres unless otherwise stated.

PLANNING NOTE:
These drawings have been prepared by Highcroft Designs for the purposes of achieving planning approval only. This document is not to be used as construction information. Highcroft Designs accepts no responsibility for any inaccuracies contained herein or arising from the use of these drawings by third parties.

Highcroft Designs | 28 Galsworthy Road |
Goring-by-Sea West Sussex BN12 6LW
T 01303 357034 E info@highcroftdesigns.co.uk

Highcroft Designs.

PROJECT | 163_19 Kings Close Lancing BN15 8DB

DATE | 16/07/26

TITLE | HD_101_Proposed

SCALE | As Shown

ORIGINAL SIZE | A1 (Landscape)

DRAWING No. | 101

This drawing is the copyright of Highcroft Designs and is for planning purposes only. They must not be reproduced without written consent. The contractor is responsible for taking and checking all dimensions on site prior to commencement and reporting back to the architectural consultant any discrepancies. All materials specified on this drawing are to be used in strict accordance with manufacturers written instructions and current codes of practice. Structural Engineer to advise.

All Details and Specification on this drawing and in relation to this specific project should be adhered to. If any deviations occur the contractor / client should inform Highcroft Designs immediately as we cannot be held responsible for errors resulting from undetected detail and specification changes.