






VISUAL SCALE 1:100 @ A2

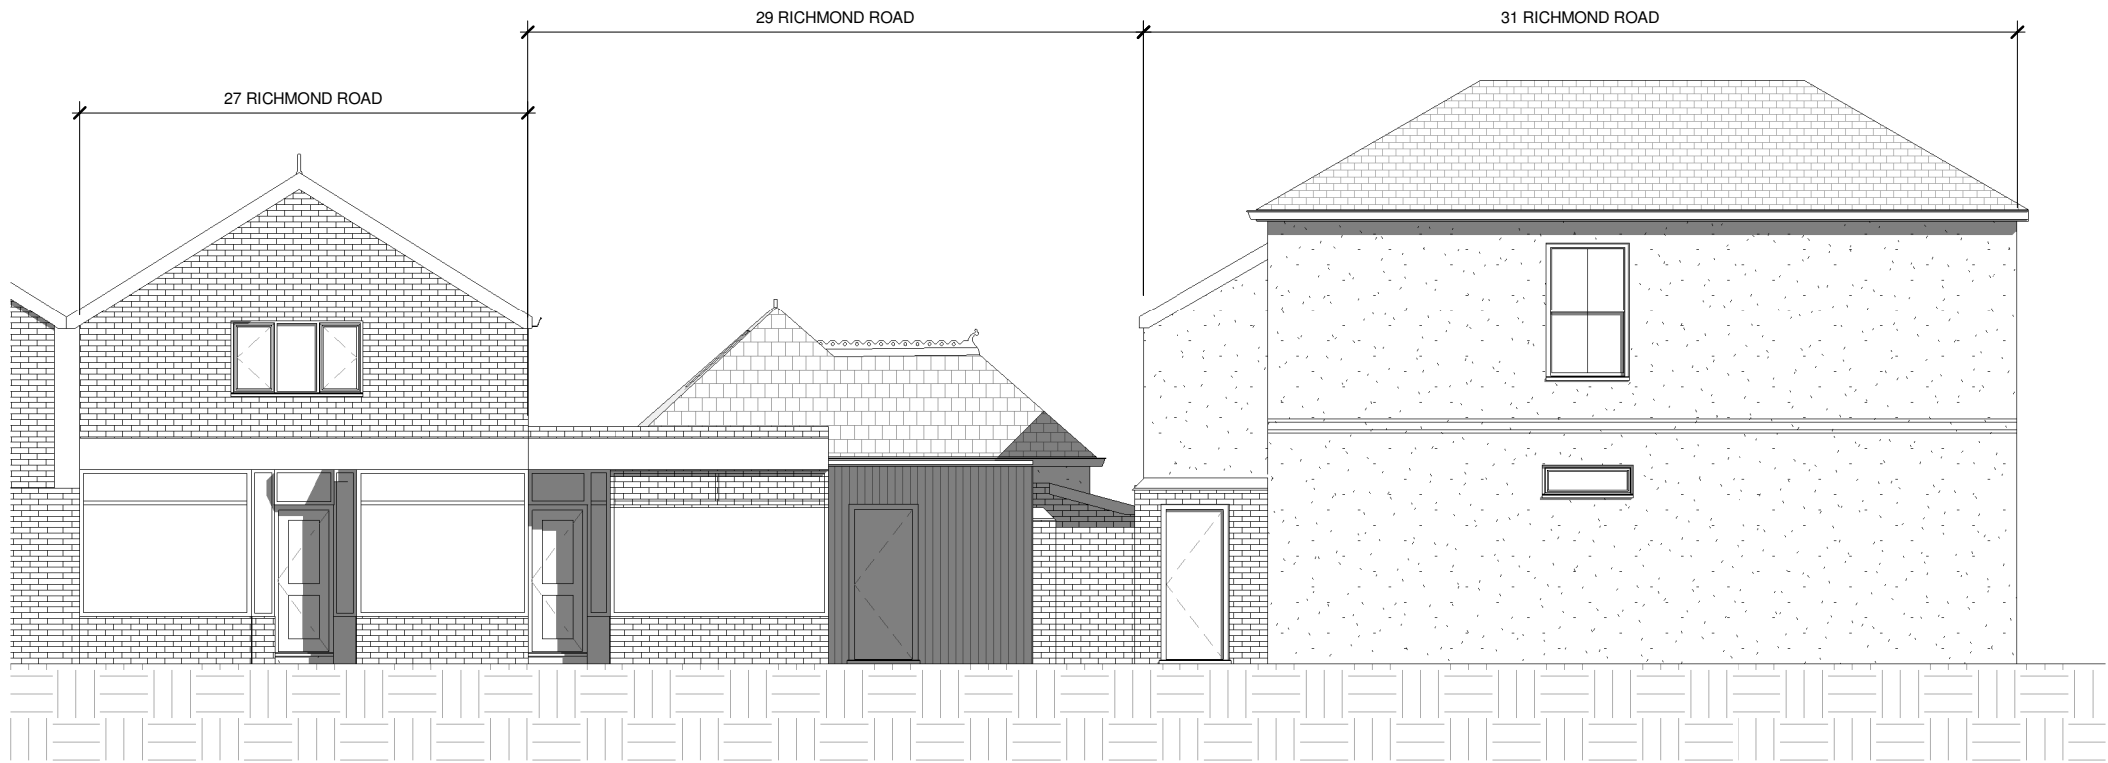


1 STREET ELEVATION FACING NORTH
1 : 100

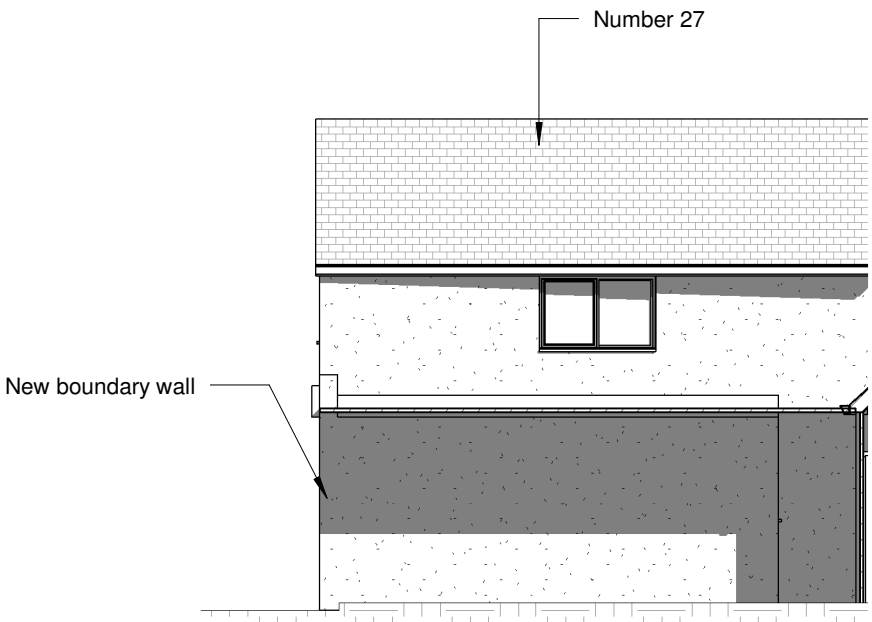

4 ELEVATION FACING WEST
1 : 100

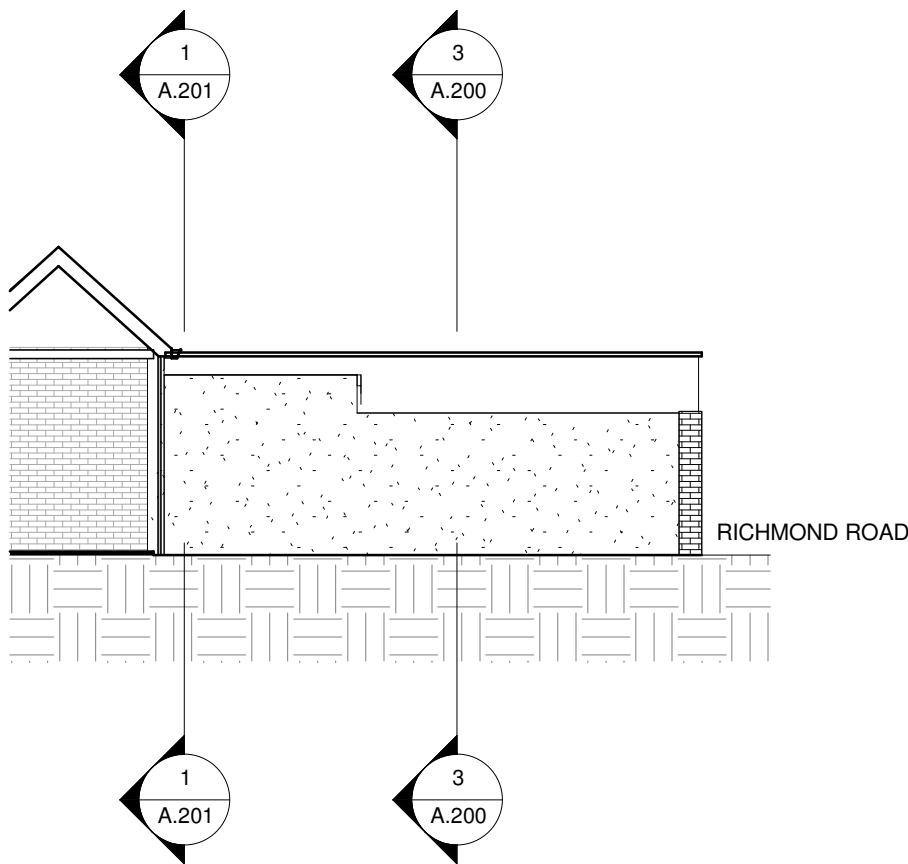

2 SITE SECTION A
1 : 100

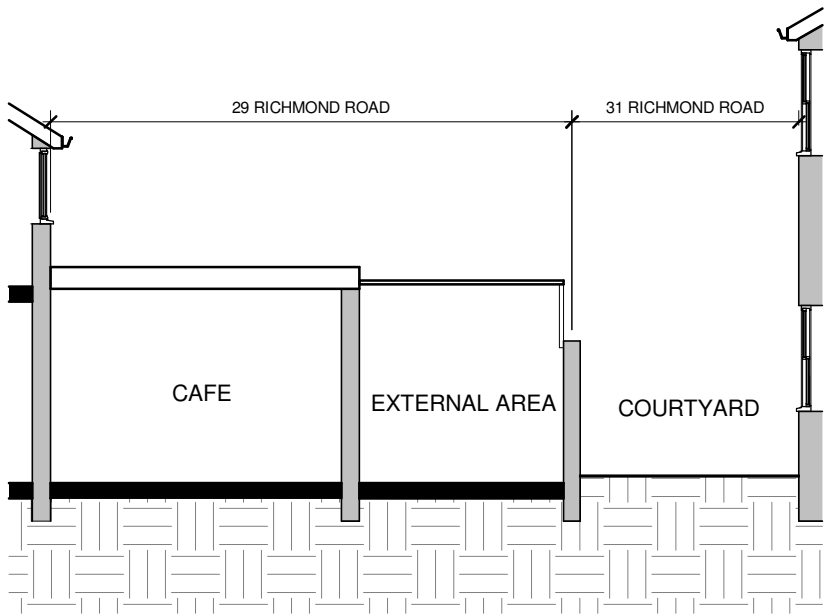

3 SITE SECTION B
1 : 100

Rev	Description	Date



ARCHITECTURAL DESIGN & DRAFTING
4 Union Place | Worthing | BN11 1LG
info@kronadesign.co.uk | kronadesign.co.uk
Tel: 01903 256150 Mob: 07827 994111

PROJECT

Development

ADDRESS

29/31 Richmond Road
Worthing

TITLE

Existing Street Elevation &
Site Sections

CLIENT

Esther Willis

DRAWN	STATUS	DATE
JLB	Design	13/05/24
SCALE (@ A2)	PROJECT NUMBER	
1 : 100	KD.1698	
DRAWING NUMBER		REV
A.200		A