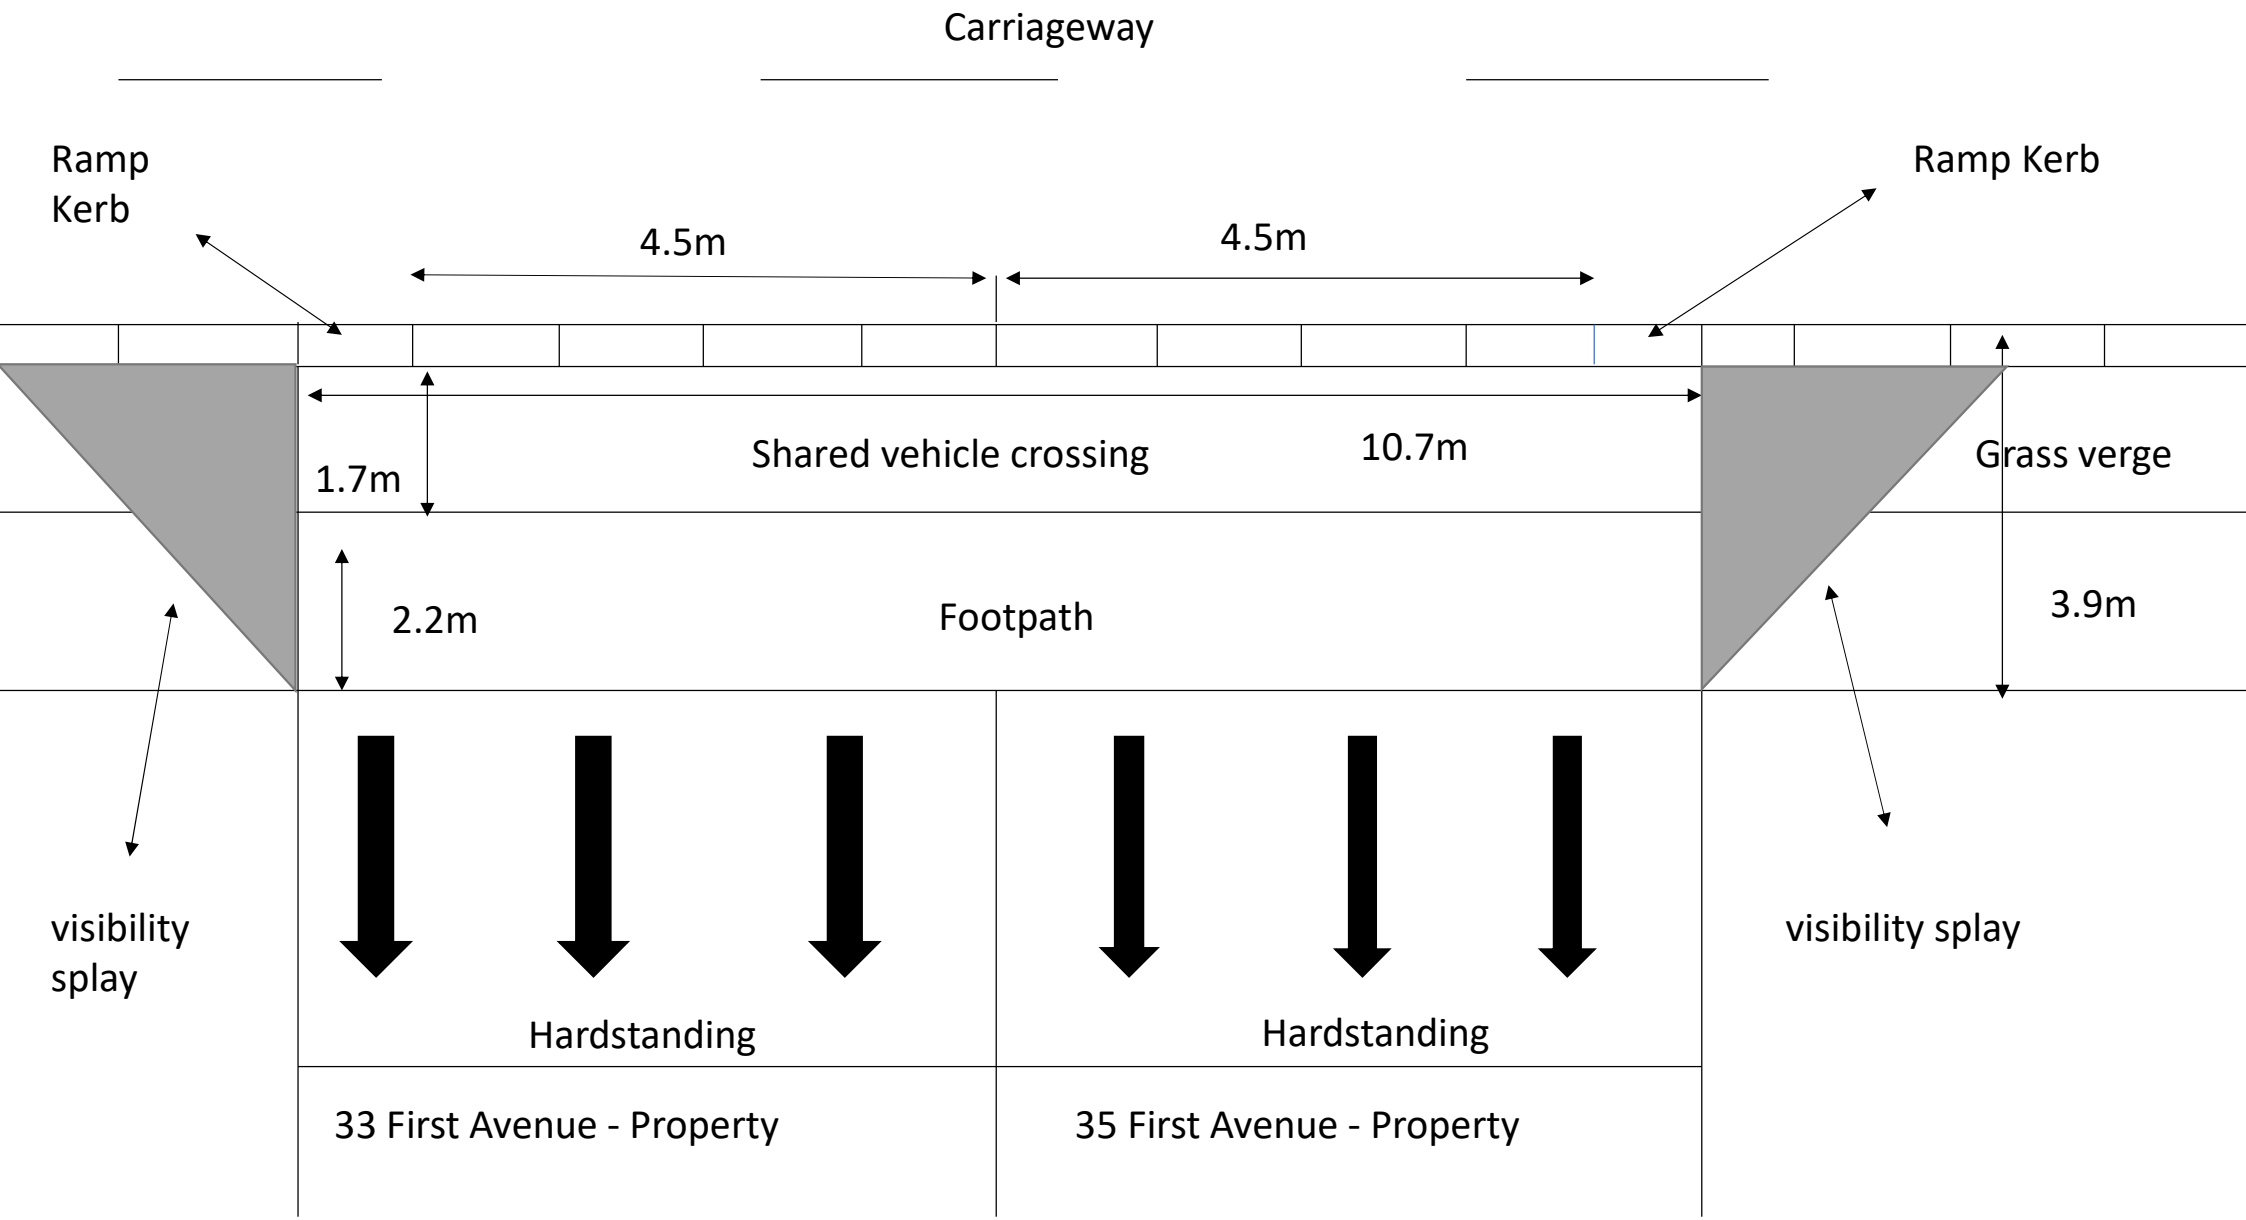

Carriageway
Ramp Kerb
Ramp Kerb
4.5m
4.5m
1.7m
Shared vehicle crossing
10.7m
Grass verge
2.2m
Footpath
3.9m
visibility splay
visibility splay
Hardstanding
Hardstanding
33 First Avenue - Property
35 First Avenue - Property