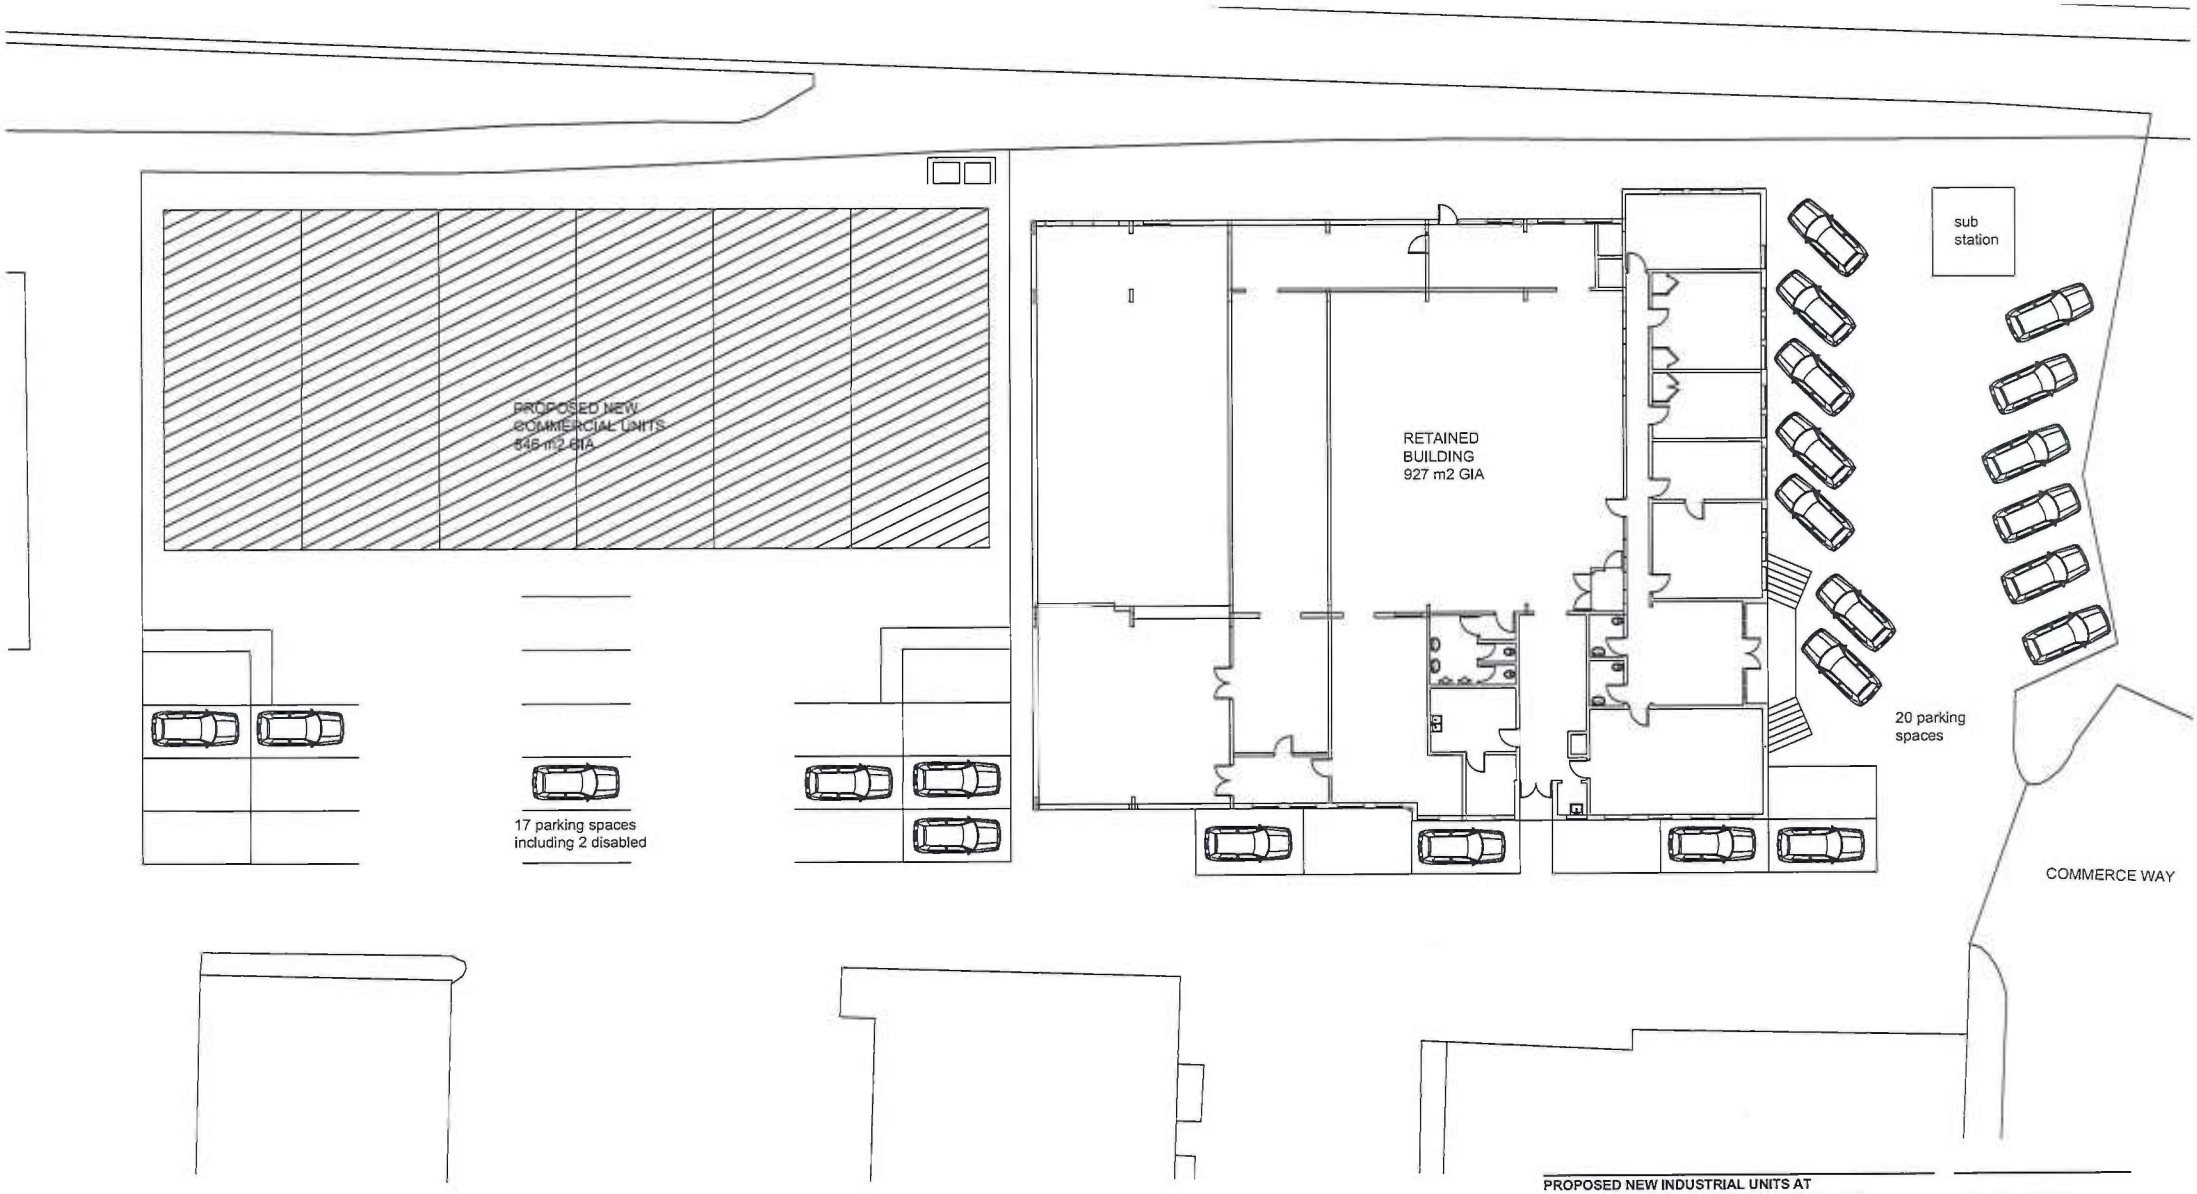

0 10 20

METRES

ADDITIONAL

ADUR & WORTHING
PLANNING SERVICES
PLAN AWDM/ 0214/19
DATE VALID 12 MAR 2019

PROPOSED NEW INDUSTRIAL UNITS AT
8 COMMERCE WAY, LANCING BUSINESS PARK
LANCING, WEST SUSSEX,
BN15 8TQ

SITE PLAN SHOWING OVERALL PARKING

DRAWING NO. 31

1:250@ A3

DRAWN BY RR 01 - 03 -19

NORTH

RICHARD ROBINSON RIBA

RR ARCHITECTS
3 PACIFIC COURT
RIVERSIDE
SHOREHAM BY SEA BN43 5AG
T - 01273 452 634 M - 07860 632 542
E-MAIL richard@rr-architects.co.uk