
1-500 site plan

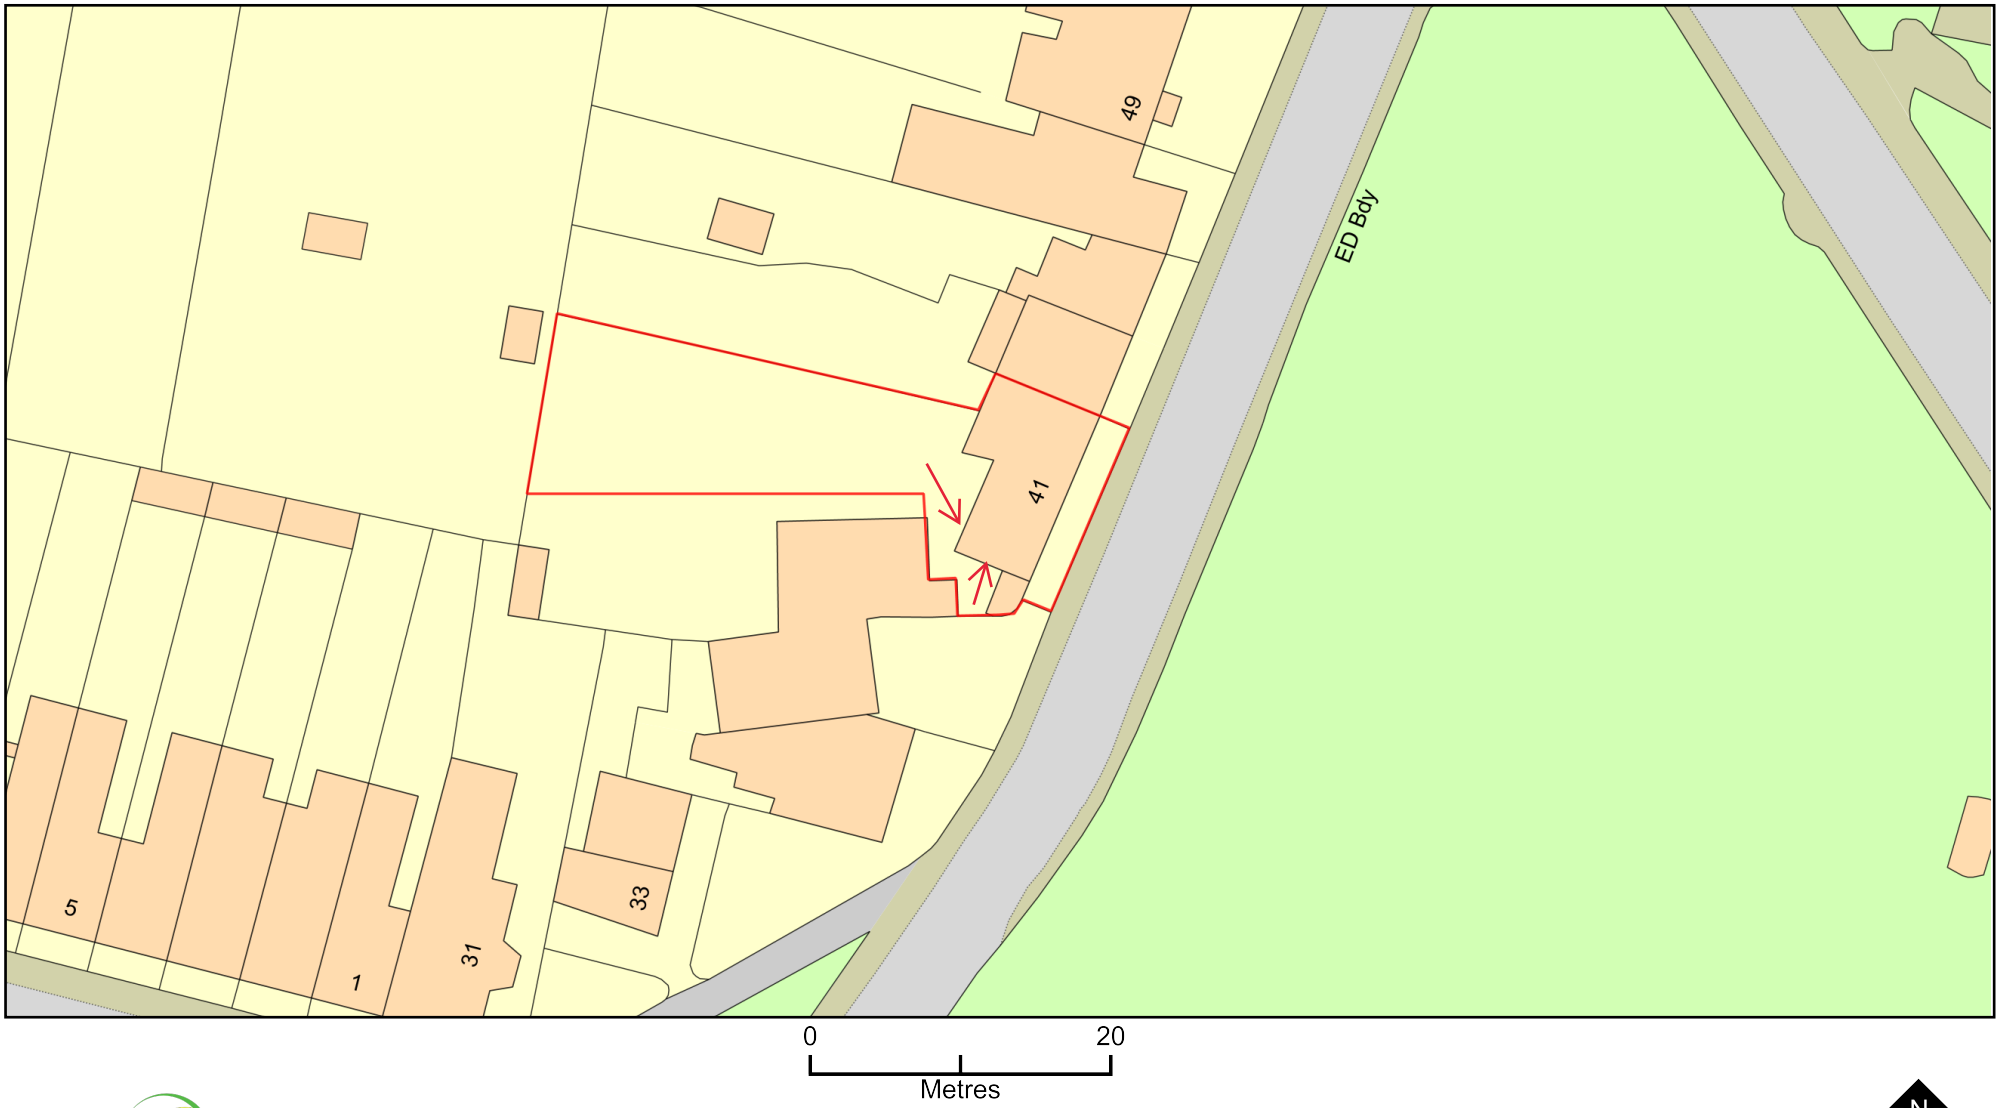

ReQuestaPlan

Plan Produced for:	Dr Jack David Parsons
Date Produced:	15 May 2024
Plan Reference Number:	TQRQM24136154408640
Scale:	1:500 @ A4

© Crown copyright and database rights 2023 OS 100042766