
DO NOT SCALE. THIS DRAWING OR INTERROGATE AUTOCAD DRAWING FILE.
CONTRACTORS WILL BE HELD RESPONSIBLE FOR TAKING AND CHECKING
ALL CRITICAL DIMENSIONS ON SITE.
COPYRIGHT STEWART HENTON ARCHITECT - ALL RIGHTS RESERVED

rev	date	amendment	dwn	chkd
A	30-10-06	Planning Application		

RECEIVED
7 NOV 2006
APPROVED
DATE 27 DEC 2006




East Elevation Proposed
(no changes)

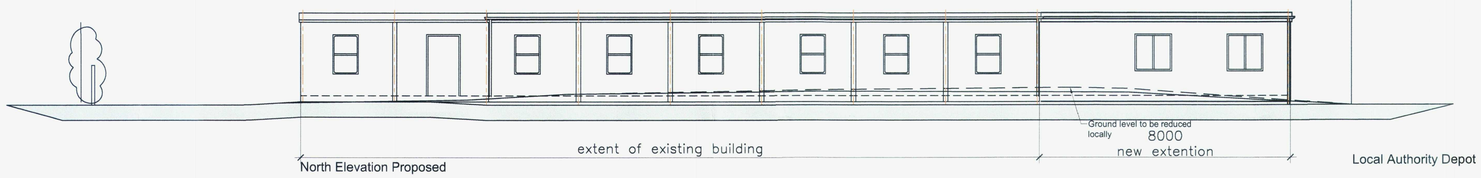


North Elevation Proposed

Local Authority Depot

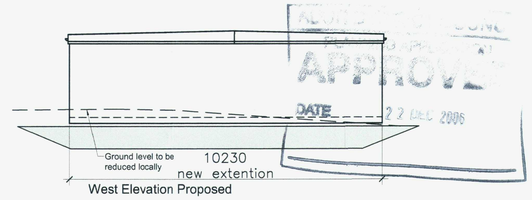


West Elevation Proposed

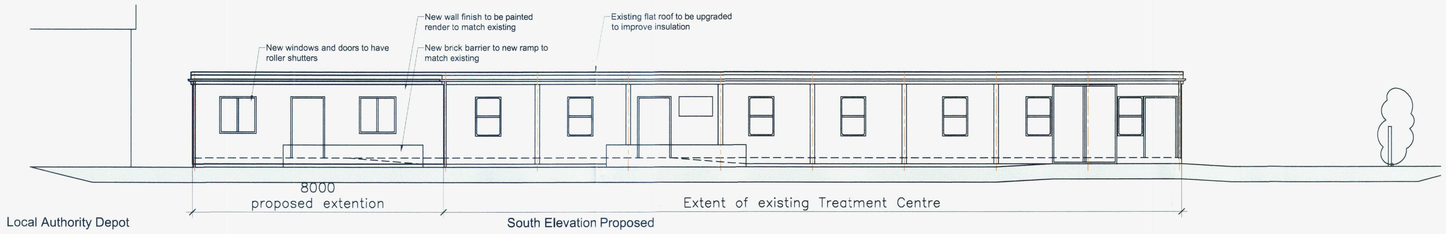


Local Authority Depot

South Elevation Proposed

Elevations Proposed 1:100

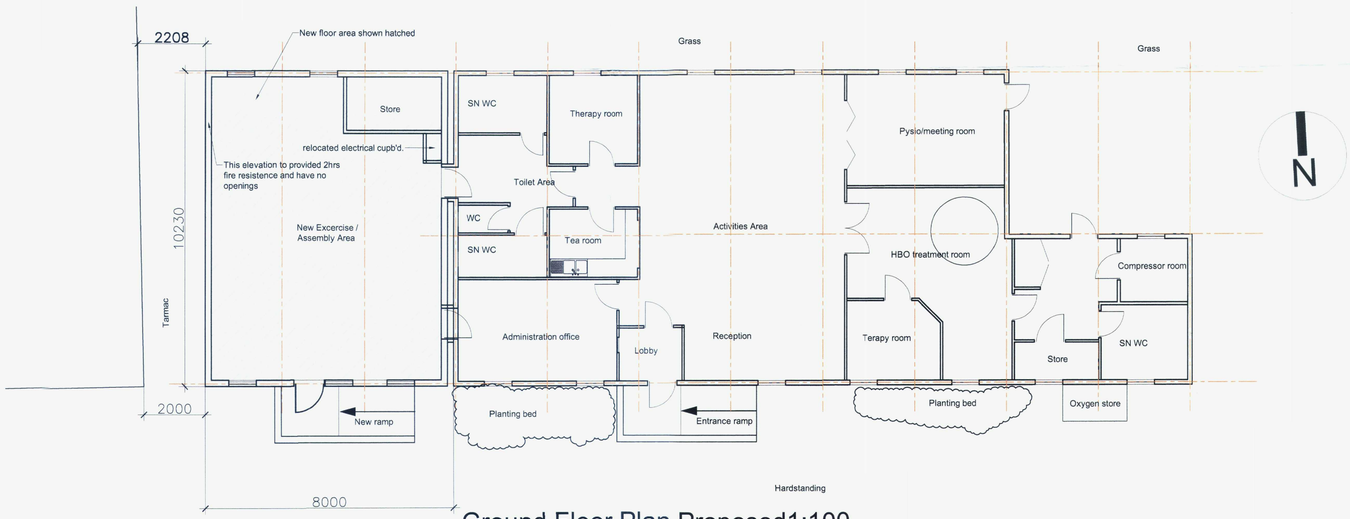

Ground Floor Plan Proposed1:100

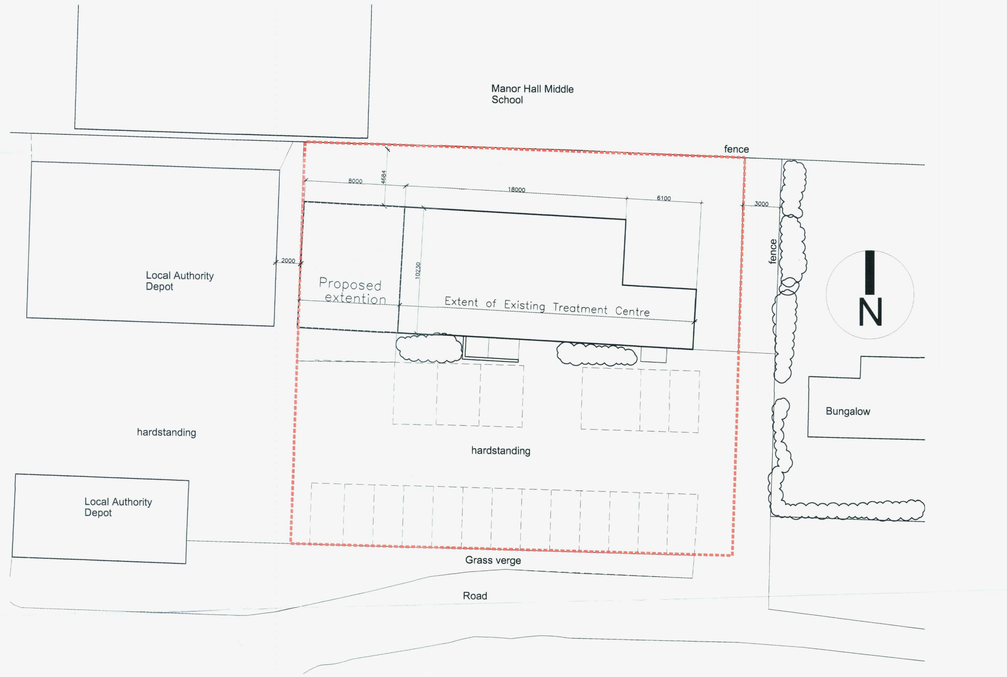

Site plan proposed 1:200

Materials
Wall finsih externally to be painted render to match existing.
Rainwater goods to be UPVC to match existing.
Windows to be aluminium framed to match existing.
New ramp to be surrounded by brickwork barrier / galv. steel handrail all to match existing ramp.

Stewart Henton RIBA Chartered Architect
Unit 1B, 13/14 Kings Gardens, Hove, E. Sussex BN3 2PG
Tel-Fax. 01273 746760 stewarthenton@onetel.com

client
Sussex MS Treatment Centre
Mr Alan Taylor

project
Sussex MS Treatment Centre, Southwick
West Sussex BN42 4AB

drawing
Proposed Plans and Elevations

date	scale	drawn	checked
1/08/06	AS SHOWN	SAH	


status
PLANNING APP

job no	dwg no	revision
MS1	L02	A


DO NOT SCALE THIS DRAWING OR INTERROGATE AUTOCAD DRAWING FILE.
CONTRACTORS WILL BE HELD RESPONSIBLE FOR TAKING AND CHECKING
ALL CRITICAL DIMENSIONS ON SITE.
COPYRIGHT STEWART HENTON ARCHITECT - ALL RIGHTS RESERVED

rev	date	amendment	dwn	chkd
A	30-10-06	Planning Application		

7 NOV 2006
22 DEC 2006

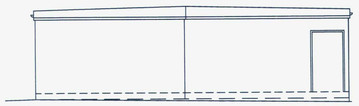


East Elevation as existing

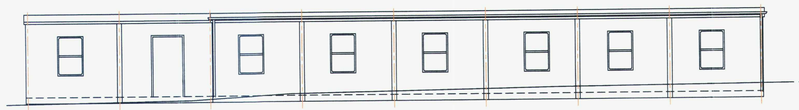

North Elevation as existing




West Elevation as existing

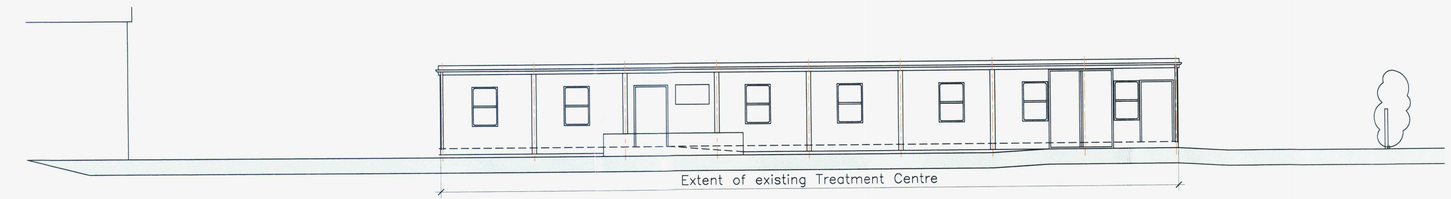


Local Authority Depot

South Elevation as existing


Elevations as existing 1:100

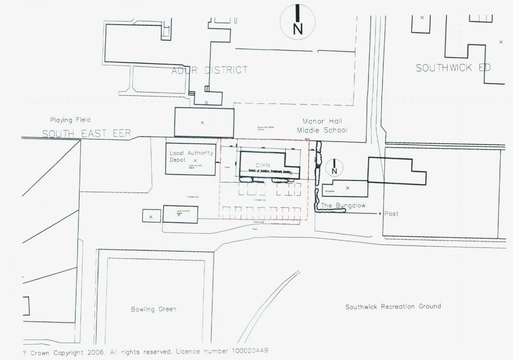

Location Plan 1:1250

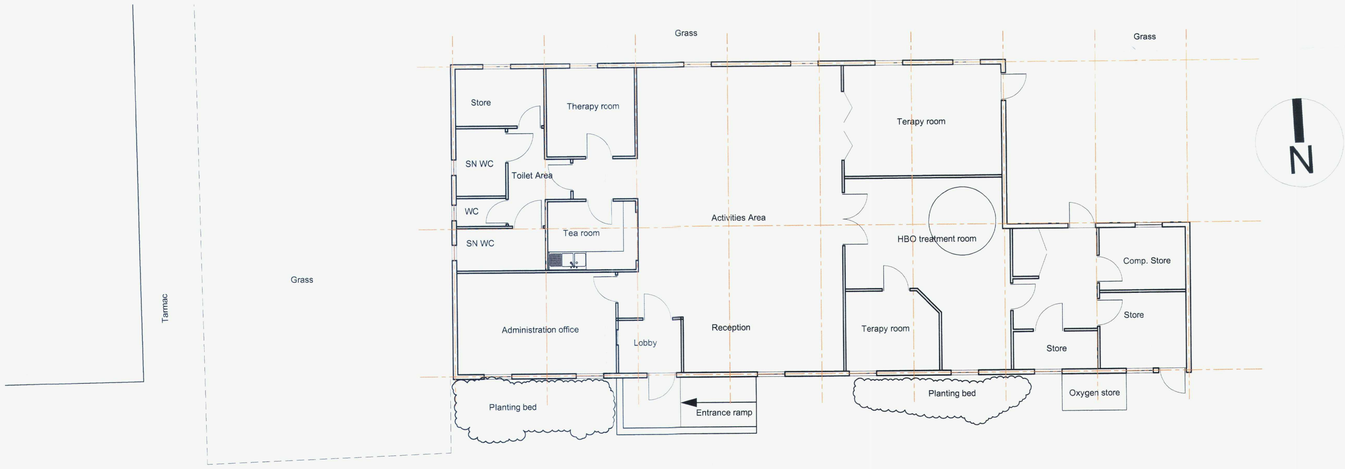

Ground Floor Plan 1:100

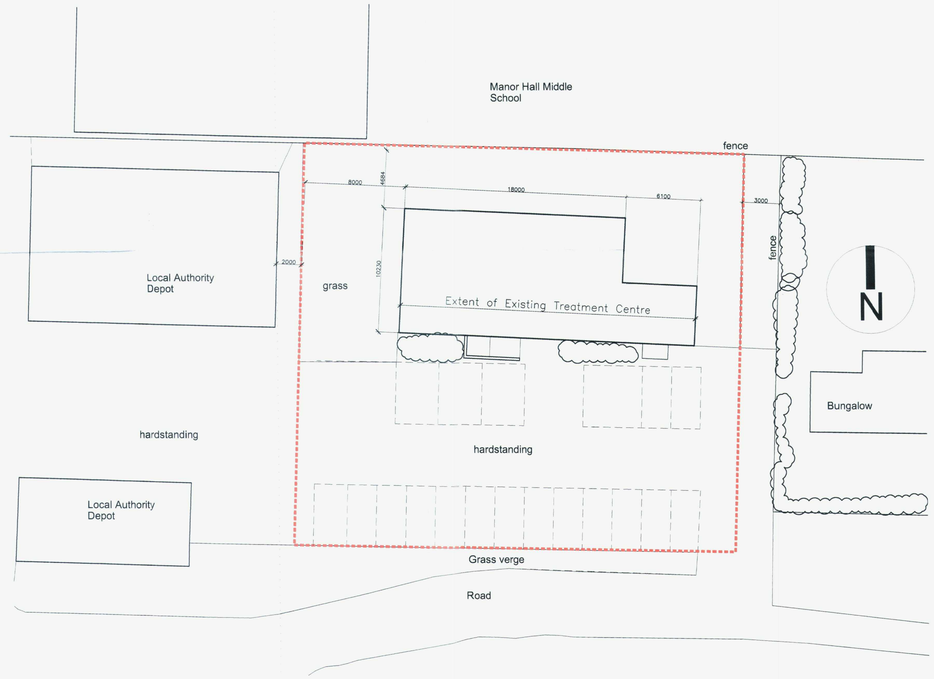

Site plan as existing 1:200

Stewart Henton RIBA Chartered Architect
Unit 1B, 13/14 Kings Gardens, Hove, E. Sussex BN3 2PG
Tel-Fax. 01273 746760 stewarthenton@onetel.com

client
Sussex MS Treatment Centre
Mr Alan Taylor

project
Sussex MS Treatment Centre, Southwick
West Sussex BN42 4AB

drawing
Existing Plans and Elevations

date	scale	drawn	checked
1/08/06	AS SHOWN	SAH	

status
PLANNING APP.

job no	dwg no	revision
MS1	L01	A