BLOCK PLAN SCALE 1:500@a4 113 HOWARD ROAD, SOMPTING, LANCING, BN15 0LP

ADUR & WORTHING
PLANNING SERVICE
PLAN AWDM/ 1623/18
DATE VALID 21.12.18
fe cd AMENDMENT

Note Distance to Boundary
A=0.5m
B=3.1m
C=12.5m

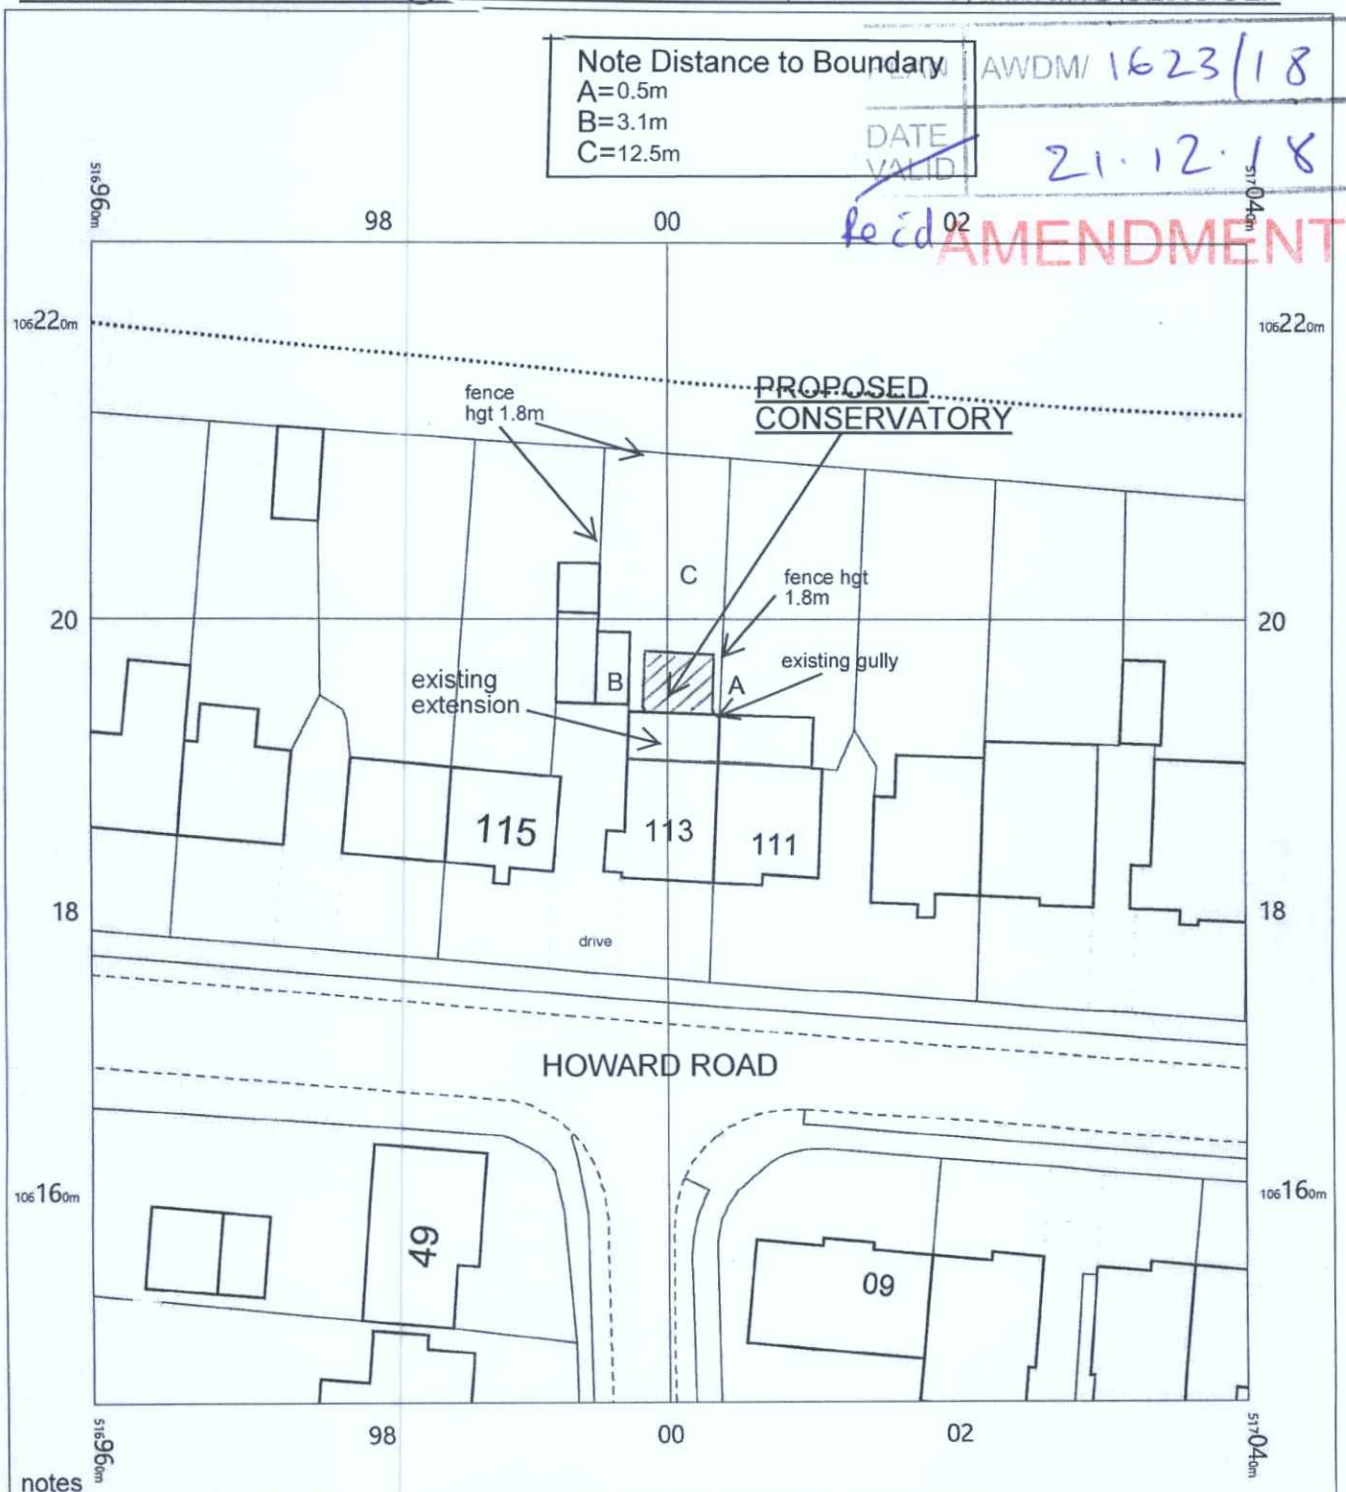

notes
access via drive ie skips etc
drainage to existing gully
fence hgt to remain same
no trees are affected in this development

PROPOSED REAR CONSERVATORY
width 4.7m, projection 3.5m , hgt to eaves 2.4m, hgt to ridge 3.3m
brickwork to match property, frames/rafters white upvc,
side glazing opaque, roof material glass

0 2 4 6 8 10 12 14 16 18 20 m

N

OS MasterMap 1250/2500/10000 scale
Wednesday, October 3, 2018, ID: CM-00746432
www.centremapslive.co.uk

1:500 scale print at A4, Centre: 517000 E, 106186 N

©Crown Copyright Ordnance Survey. Licence no. 100019980

OS Data

CENTRE MAPS LIVE.
FOR A BETTER POINT OF VIEW