PROPOSED ELEVATIONS SCALE 1:100@a4 WILLS PAGE 5

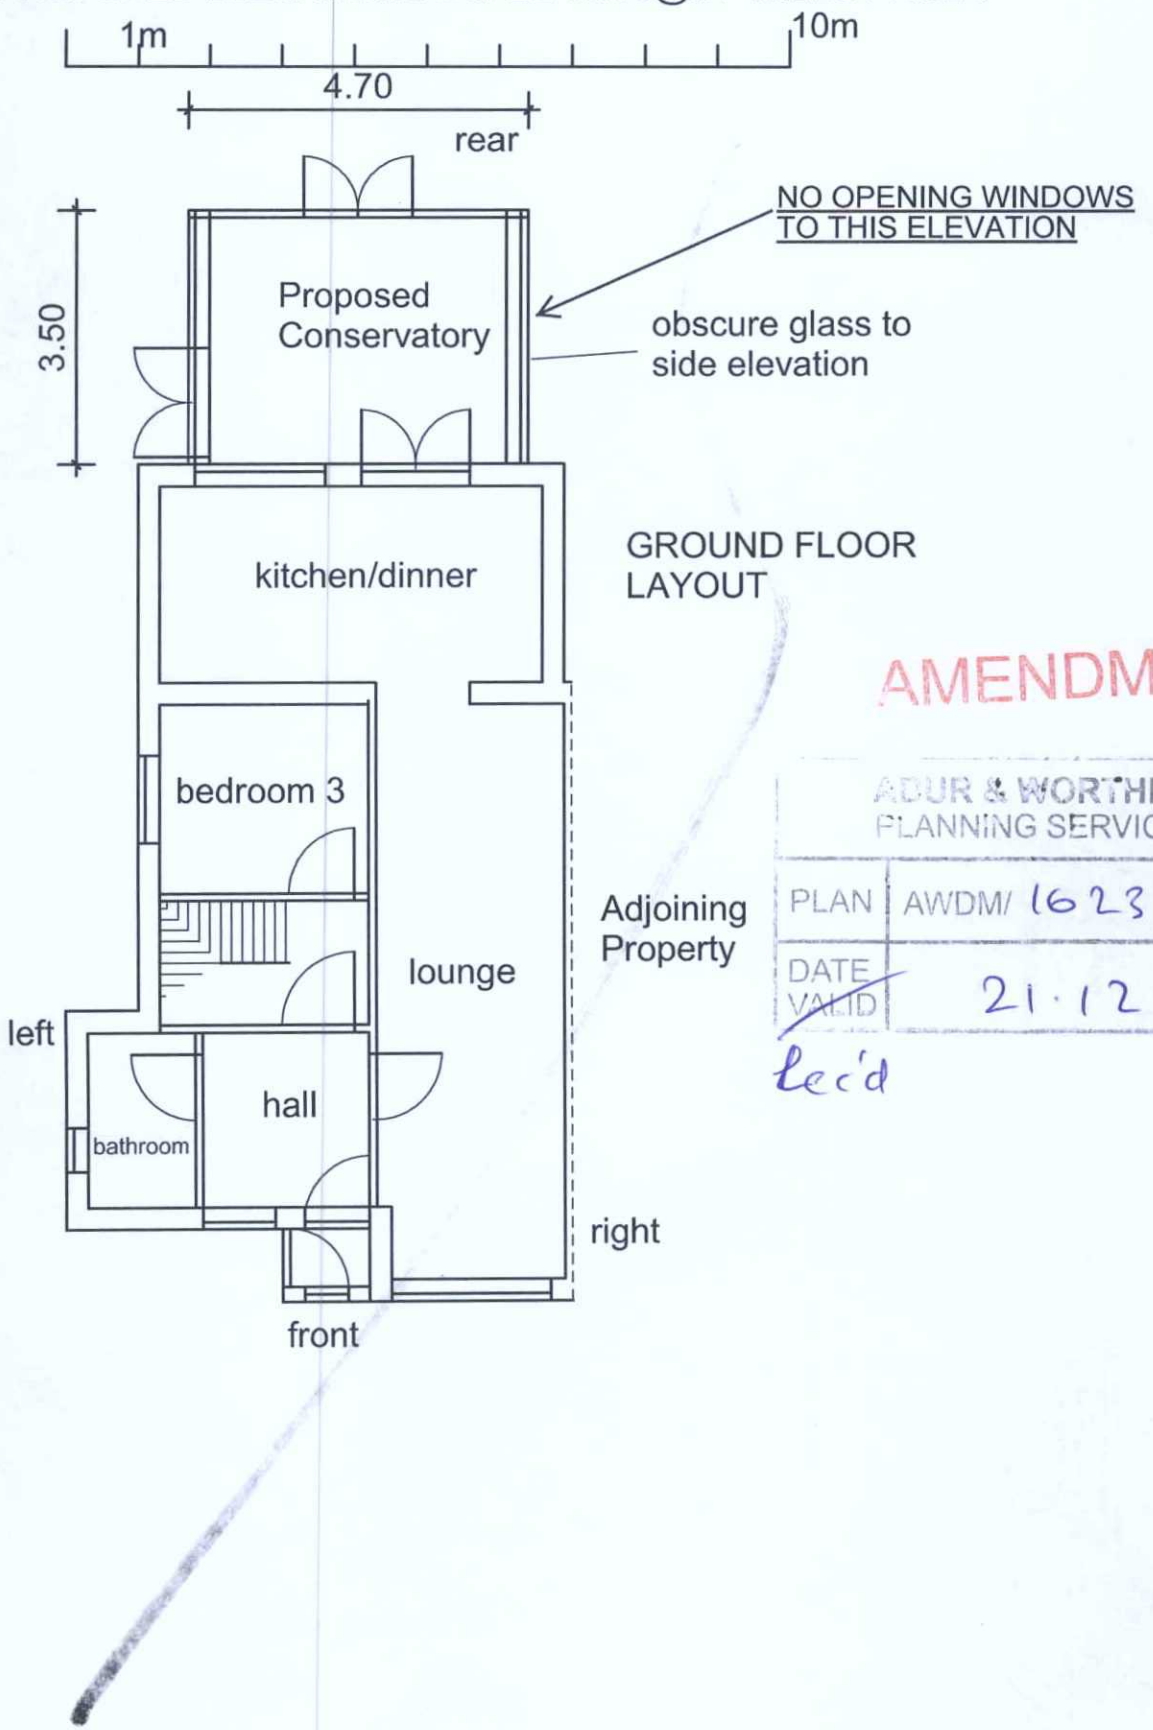

AMENDMENT

ADUR & WORTHING PLANNING SERVICES

PLAN	AWDM/ 1623/18
DATE ~~VALID~~	21·12·18

Rec'd