T.P. OFFICE COPY


REVISED PLAN

WORTHING BOROUGH COUNCIL
- 8 OCT 2007
CONSENT GRANTED
SUBJECT TO CONDITIONS

DEPOSITED 12/10/07
TP/ [illegible]
WB/ 07/0 [illegible]





Site plan 1:1250

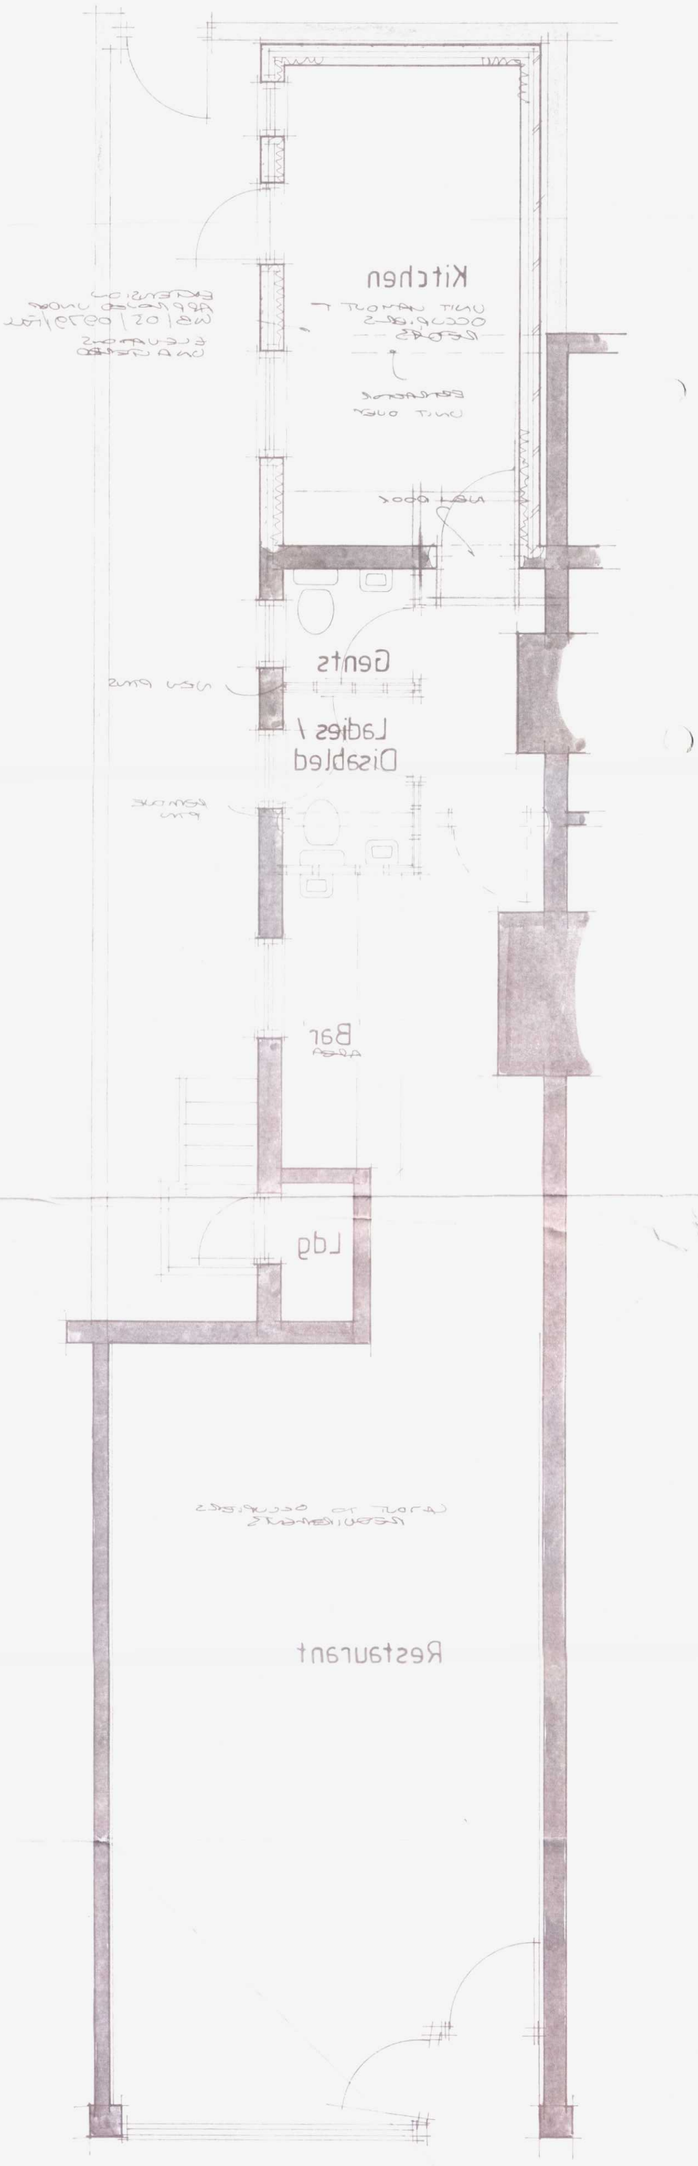


Ground floor plan 1:50



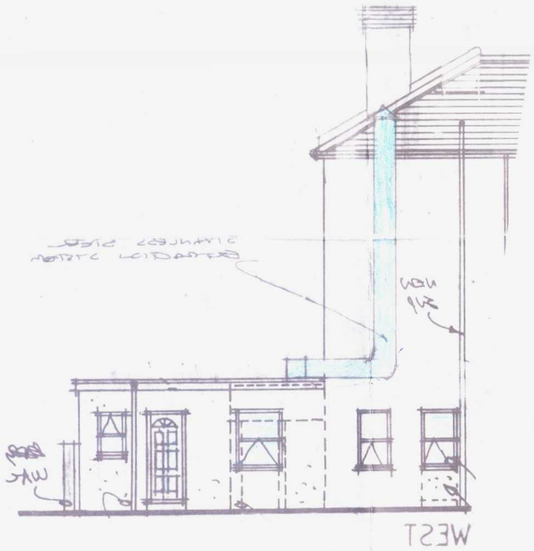



| | | |
|---|---|---|
| C | [illegible] | [illegible] |
| B | [illegible] | [illegible] |
| A | [illegible] | [illegible] |

Client: M. HATAMI-POUR ESQ.

Address: 27 Rowlands Road : Worthing

Drawing: CHANGE OF USE TO A1/A3 — No. 2007 : 1

Scale: [illegible] Drawn: [illegible] — Date: MAR 07


AJ SALTER & SON
Architectural Technicians
and Surveyors
50 WINDSOR ROAD, WORTHING,
WEST SUSSEX, BN11 2LY
Tel/Fax: (01903 209456)
E-mail: ajsalterandson@hotmail.com


All electrical works to meet requirements of Part P (Electrical Safety) Installation to be designed installed, inspected and tested by person competent to do so. Council to be satisfied that Part P has been complied with, by issuing of appropriate BSI671 electrical installation certificate for works by person competent to issue same