

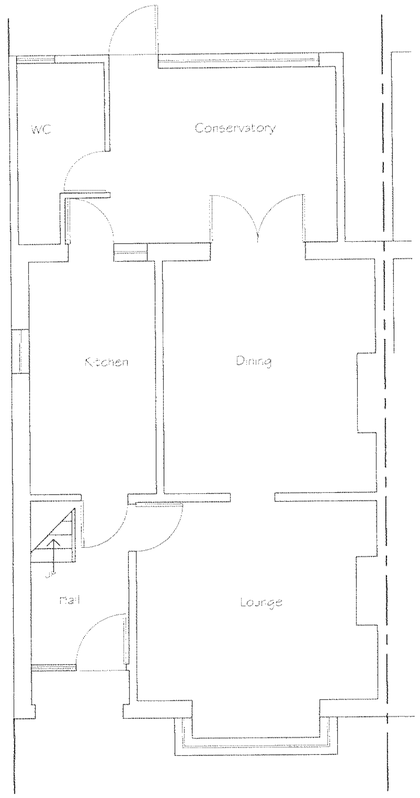



Existing Ground Floor Plan

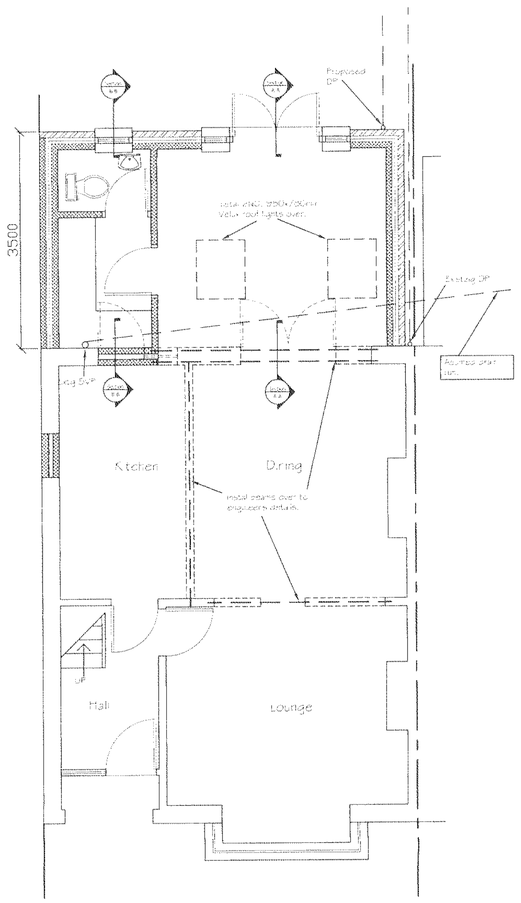


Proposed Ground Floor Plan

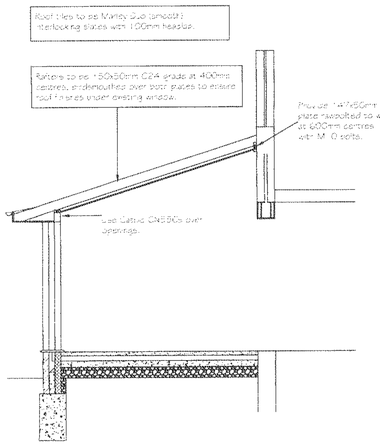


Section A-A

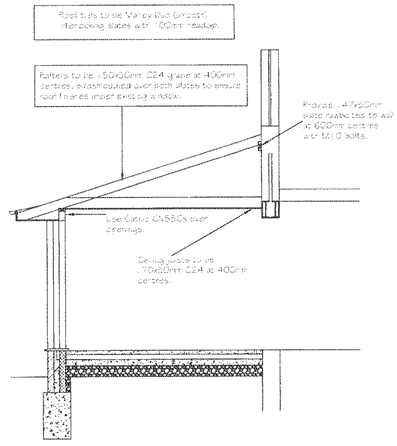


Section B-B

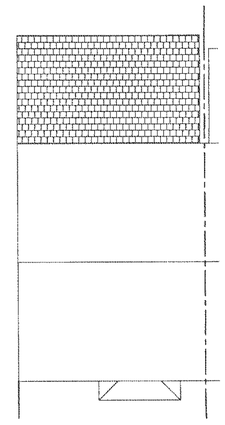


Proposed Roof Plan

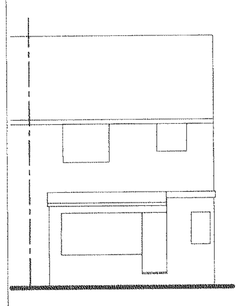


Existing Rear Elevation

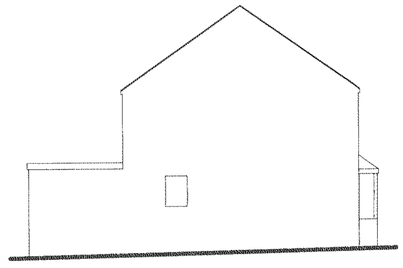


Existing Side Elevation

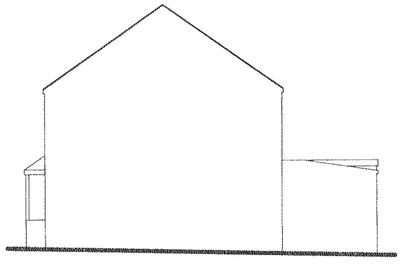


Existing Side Elevation

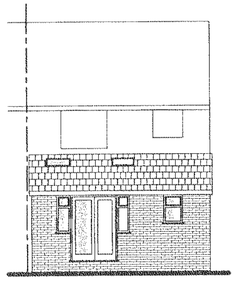

Proposed Rear Elevation

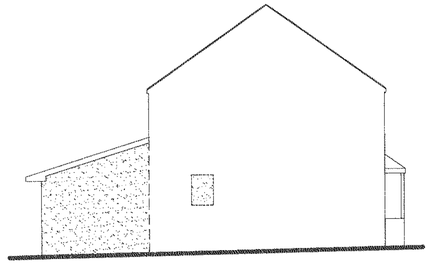

Proposed Side Elevation

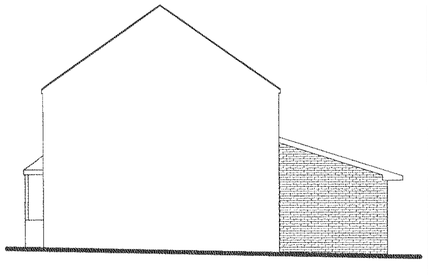

Proposed Side Elevation

AMENDED 01/07/09

Tony Rogers
Building Consultants
Address: 40 Dawn Crescent, Upper Beeding, West Sussex, BN44 3WH
Telephone: 01903 815225 Fax: 01903 815225

Rev.	Date:	Revision Description:
A	01.07.09	Name & address changed
B	30.6.2009	Rear roof slope amended

Client: Mr & Mrs M. James

Address: 129 Old Shoreham Rd
Shoreham
West Sussex
BN43 5TF

Project: Ground floor extension and alterations

Scale: 1:50 1:100

Date: May 2008

Drawing No: 09/518/01

Drawn By: AWR Revision: B