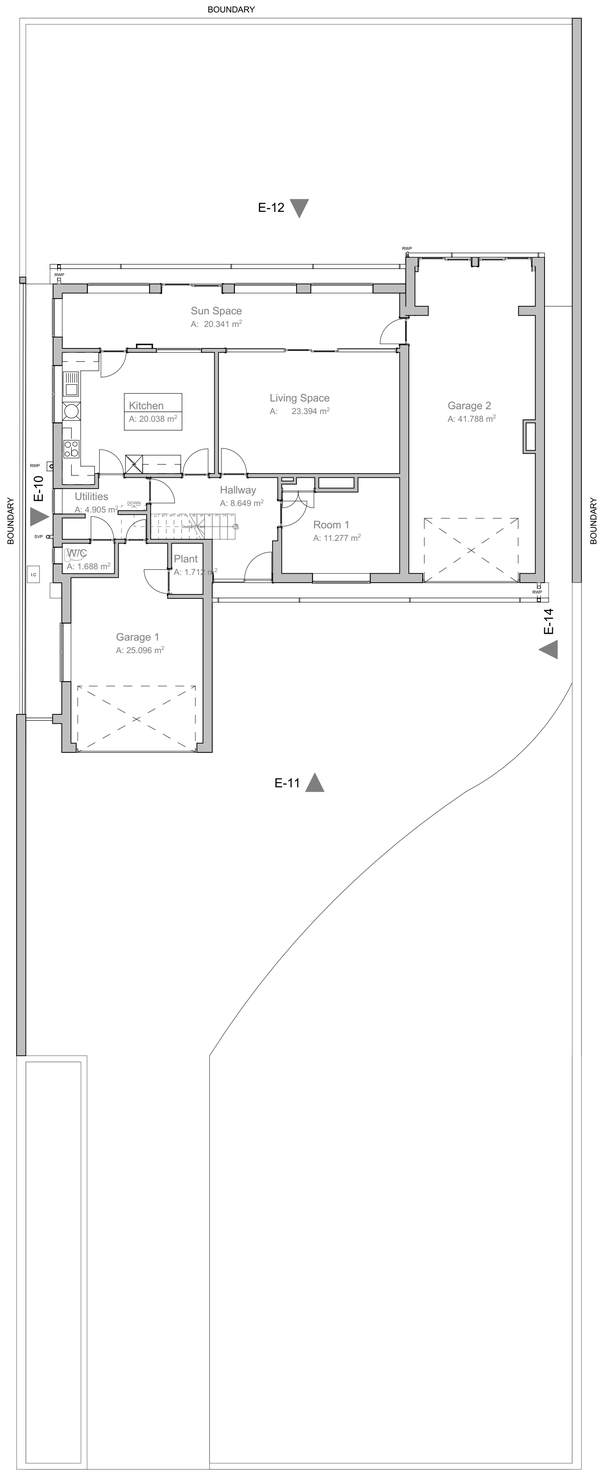

1 Ground Floor Plan 1:100

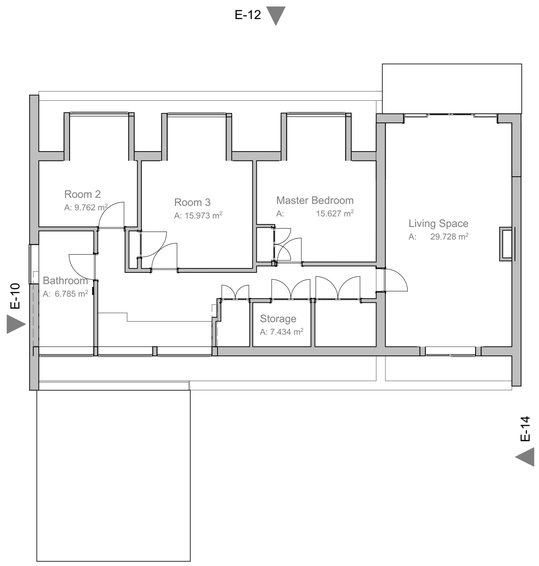

2 First Floor Plans 1:100

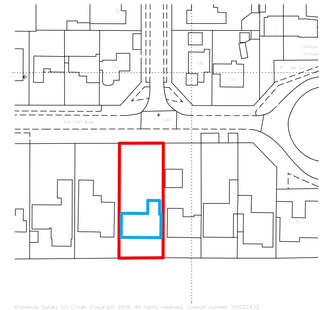

3 Site Plan 1:1250

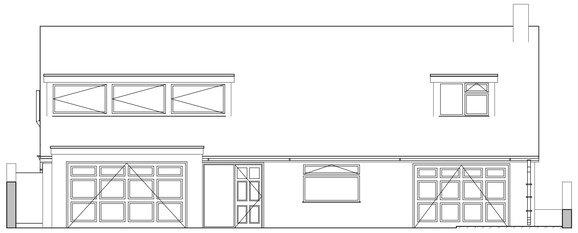

4 North Elevation 1:100

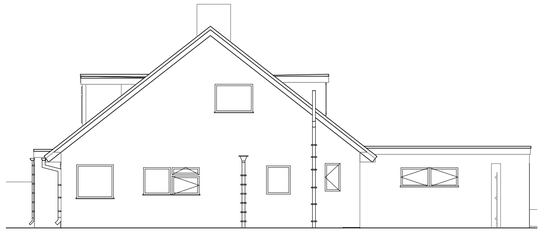

5 East Elevation 1:100



6 South Elevation 1:100

*Dormers to be checked and verified

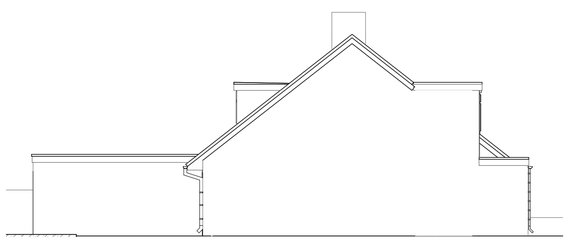

8 West Elevation 1:100

Notes

Do not scale off this drawing except for planning purposes

Check all dimensions on site before any work commences

All goods, materials and workmanship must conform to current building regulations, british standards and codes of practice.

Copyright of this drawing is to be retained by Ecotecture Ltd and must not be reproduced without written consent from the practice.

Drawing to be printed A1

LEGEND	
Rwp	Rain water pipe
G	Gully
I.C.	Man Hole
Svp	Soil vent pipe
GM	Gas Meter
EM	Electricity Meter
GAS	Gas valve
FB	Fuse Box

N

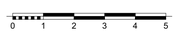

Scale Bar 1:100

RevID	Issued By	Issue Date	Layout Comment

ecotecture
ecological design

01444 416745 info@ecotecture.co.uk
www.ecotecture.co.uk

31 Sussex Road Haywards Heath
West Sussex RH16 4DZ

Client: Jackie Verrall

Address: 108 Old Fort Road
Shoreham-by-Sea
BN43 5HB

Description: Existing Survey

Scale: 1:100, 1:1250 Date: 18/01/19
Drawn: SL Checked: GMC

Drawing No: 001 Project No. 629