


## ELELVATION 01- NORTH ELEVATION
1 : 100




## ELEVATION 02- SOUTH ELEVATION
1 : 100

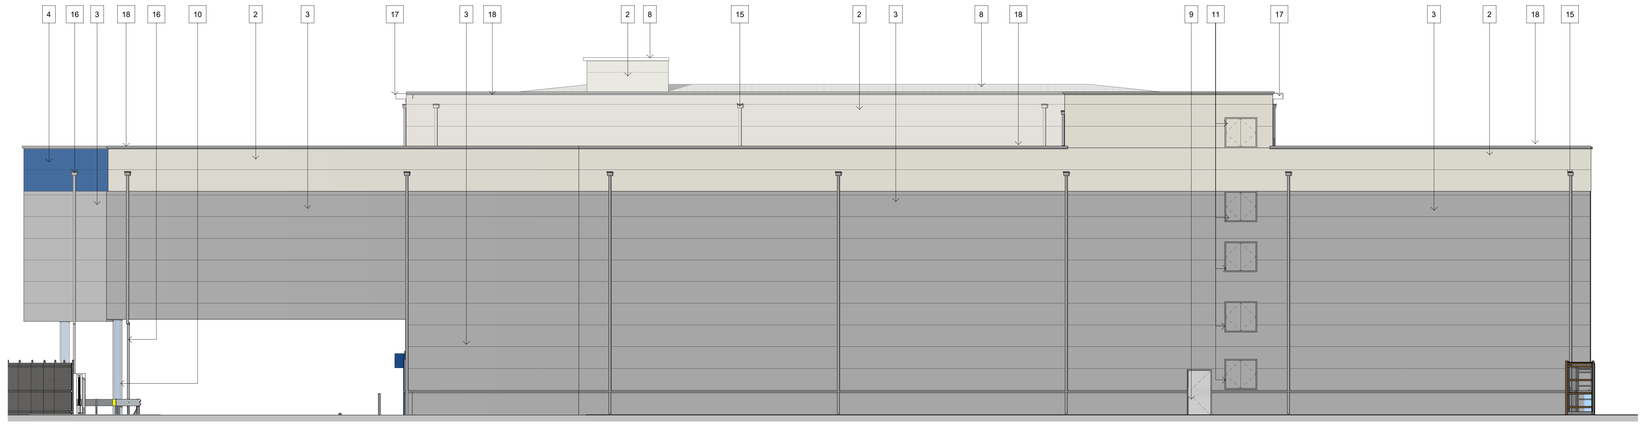


## ELEVATION 03- EAST ELEVATION
1 : 100

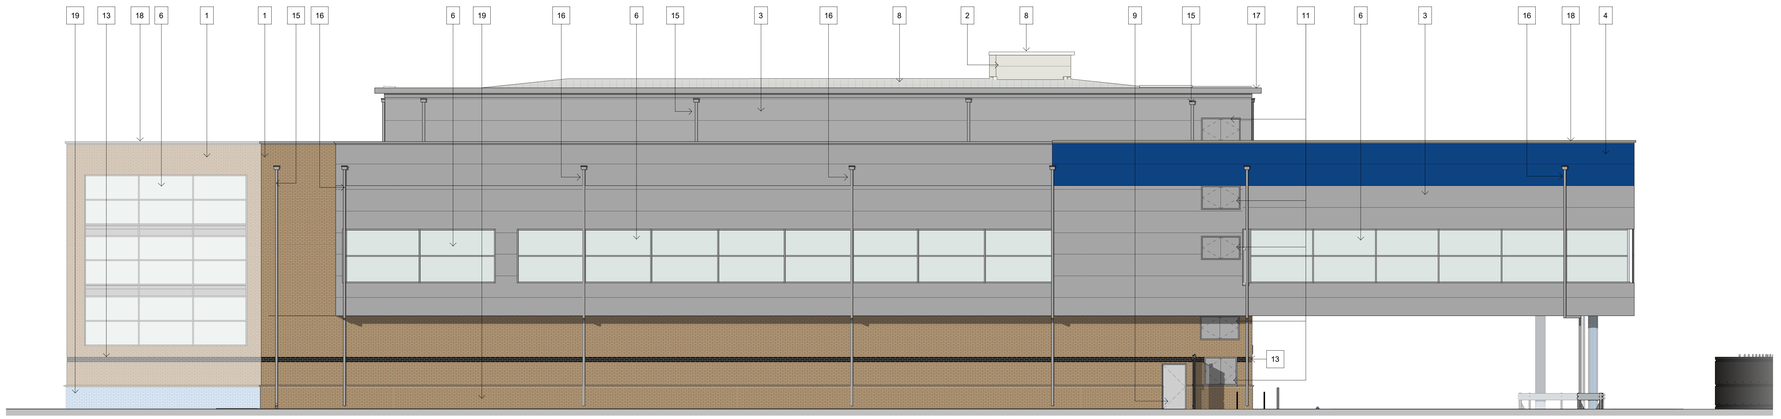


## ELEVATION 04- WEST ELEVATION
1 : 100

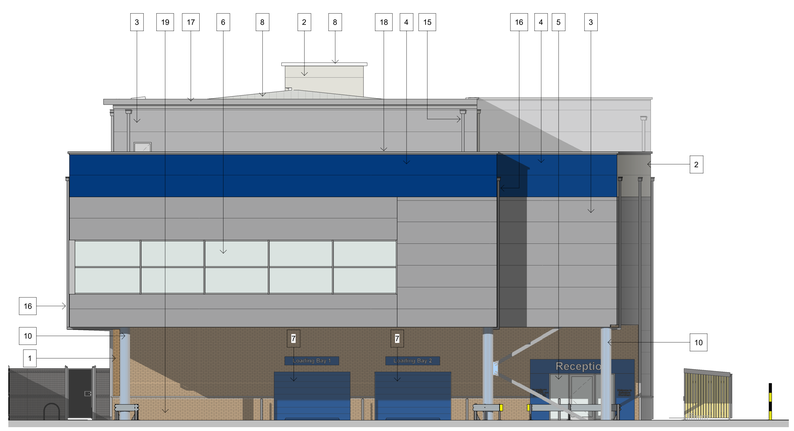


## KEY PLAN
1 : 1000




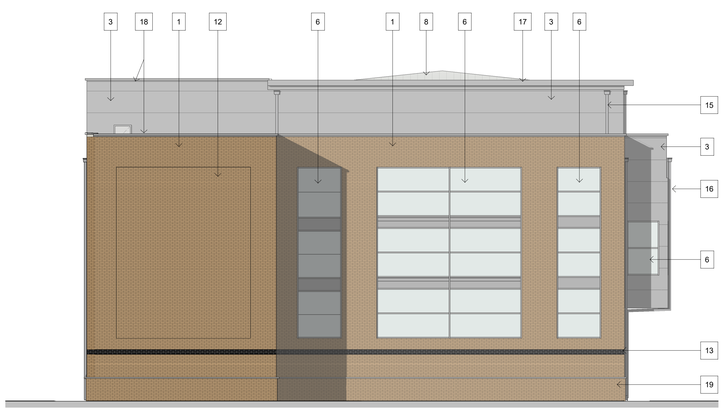


Architects are to be notified of any discrepancies.
Contractors must check all dimensions on site.
This drawing is subject to copyright laws and is for use on this project only.
This drawing is to be used solely for the information as titled only.
For other information refer to the latest revision of any cross referenced drawings.
To be read in conjunction with relevant design standards/protocols

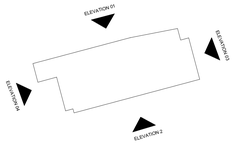This is a colour drawing. In order to ensure any subsequent reproduction is viewed correctly it should be printed in full colour.

**TO BE READ IN CONJUCTION WITH MATERIALS & FINISHES SCHEDULE**
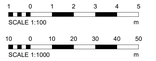
## ELEVATION KEY

1. KINGSPAN BRICKCLAD ON KINGSPAN QUADCORE KARRIER PANEL- SHG ZENITH ZD004 OR EQUIVALENT BRICKSLIP SYSTEM.
2. KS1000 (AWP) MR OR EQUIVALENT MICRORIB PROFILED COMPOSITE CLADDING PANEL.
   PANEL TO BE FIRE RATED TO ACHIEVE 60mins PROTECTION.
   COLOUR: WHITE GREY RAL 9002.
3. KS1000 (AWP) MR OR EQUIVALENT MICRORIB PROFILED COMPOSITE CLADDING PANEL.
   PANEL TO BE FIRE RATED TO ACHIEVE 60mins PROTECTION.
   COLOUR: METALIC SILVER- RAL 9006.
4. KS1000 (AWP) MR OR EQUIVALENT MICRORIB PROFILED COMPOSITE CLADDING PANEL.
   PANEL TO BE FIRE RATED TO ACHIEVE 60mins PROTECTION.
   COLOUR: LAZULI (BLUE)- RAL 5002.
5. FLOOD RESISTANT ENTRANCE SCREEN WITH SEALED DOUBLE GLAZED UNITS.
   FRAME COLOUR- PPC GUNMETAL GRAY- RAL 7024.
6. CURTAIN WALLING GLAZING SYSTEM WITH SEALED DOUBLE GLAZED UNITS AND GREY LOOK ALIKE PANELS.
   FRAME COLOUR- PPC GUN METAL GRAY- RAL 7024.
7. FLOOD RESISTANT THERMALLY BROKEN COMMERCIAL ROLLER SHUTTER DOORS.
   COLOUR: PPC BLUE- RAL 5002.
8. KINGSPAN QUADCORE TOPDECK COMPOSITE ROOF PANELS KS1000TD.
   COLOUR: GOOSEWING GREY- BS10A05.
9. PERSONNEL DOORS- SINGLE STEEL FOOLPROOF AUTO EMERGENCY EXIT SEALING DOOR OR EQUIVALENT.
   COLOUR: PPC GUNMETAL GRAY- RAL 7024.
10. EXPOSED STRUCTURAL STEEL. EXPOSED AREAS TO BE INTUMESCENT PAINTED FINISH COLOUR - PPC LAZULI (BLUE)- RAL 5002.
11. ALUMINIUM FRAMED SMOKE VENTS WITH INSULATED PANEL INFILL UNITS.
    COLOURS TO MATCH BACKGROUND, METALLIC SILVER- RAL 9006, WHITE GRAY RAL 9002 & LAZULI- RAL 5002.
    MINIMUM 1.5m² FREE AREA REQUIRED.
    OPENING RESTRICTED TO 90°. OPENING SIZE DEPENDANT ON SUBCONTRACTOR VENT DESIGN TO ACHIEVE FREE AREA.
12. 10mm RECESSED BRICKWORK 'GHOST WINDOW RECESS'.
13. 10mm RECESSED BLACK BRICKWORK PANEL: 3No BRICK COURSES HIGH (235mm).
14. EXTERNALLY MOUNTED DRY RISER WITH PIPE PENETRATION SET ABOVE FLOOD RESISTANT RETAINING WALL.
15. STRAIGHT EXTERNAL RAINWATER PIPES AND HOPPER. SIZES & NUMBER OF DOWNPIPES TO BE CONFIRMED BY SPECIALIST SUBCONTRACTOR. WHERE PIPES INTERSECT WITH GLAZING, DOWNPIPES TO BE SET OUT TO ALIGN WITH CURTAINWALL MULLIONS. POWDER COATED. COLOUR - TO MATCH WALL CLADDING.
16. SWAN NECK EXTERNAL RAINWATER PIPES AND HOPPER. SIZES & NUMBER OF DOWNPIPES TO BE CONFIRMED BY SPECIALIST SUBCONTRACTOR. WHERE PIPES INTERSECT WITH GLAZING, DOWNPIPES TO BE SET OUT TO ALIGN WITH CURTAINWALL MULLIONS. POWDER COATED. COLOUR - TO MATCH WALL CLADDING.
17. PPC PRESSED METAL PROJECTING EAVE.
    COLOUR: METALIC SILVER- RAL 9006.
18. PPC PRESSED METAL VERGE TRIMS AND PROFILED METAL SOFFIT.
    COLOUR: METALIC SILVER- RAL 9006.
19. TRADITIONAL BRICKWORK IN FRONT OF RETAINING WALL- WIENERBERGER HURTSWOOD MULTI. (TO MATCH BRICKSLIPS ABOVE).

**PROTECTIVE COATINGS AND FINISHES TO METALS.**

ALL METALLIC ELEMENTS TO BE REVIEWED BY SUPPLIER/ MANUFACTURER FOR IT'S APPROPRIATENESS IN A COASTAL REGION. THIS INCLUDES BUT IS NOT LIMITED TO EXTERNAL CLADDING, STRUCTURAL FRAME, DOORS, WINDOWS AND ASSOCIATED FIXINGS AND CONNECTIONS.

| Rev | Description | Date | Drn | Chd |
|---|---|---|---|---|
| P3 | MINOR AMENDS | 07.10.25 | TO | |
| P2 | MATERIALS & TITLES AMENDED | 22.09.25 | DC | TO |
| P1 | FIRST ISSUE | 06.08.25 | TO | - |

**Status**
PLANNING

SMALLEY MARSEY RISPIN
ARCHITECTS

The Exchange Station Parade Harrogate HG1 1TS
01423 707 757 admin@smrarchitects.co.uk

**Project**
SAFESTORE - SHOREHAM

**Client**
safestore

**Drawing Title**
PROPOSED BUILDING ELEVATIONS- MATERIALS & FINISHES

| Proj Ref | Origin | Zone | Level | Type | Role | Num | Status | Rev |
|---|---|---|---|---|---|---|---|---|
| 7790 | SMR | 00 | ZZ | DR | A | 2100 | S4 | P3 |

| SMR Job Ref | Sheet | Scale | Drawn |
|---|---|---|---|
| 7790-00-2100 | A0 | NOTED | TO |