
PROPOSED BLOCK PLAN

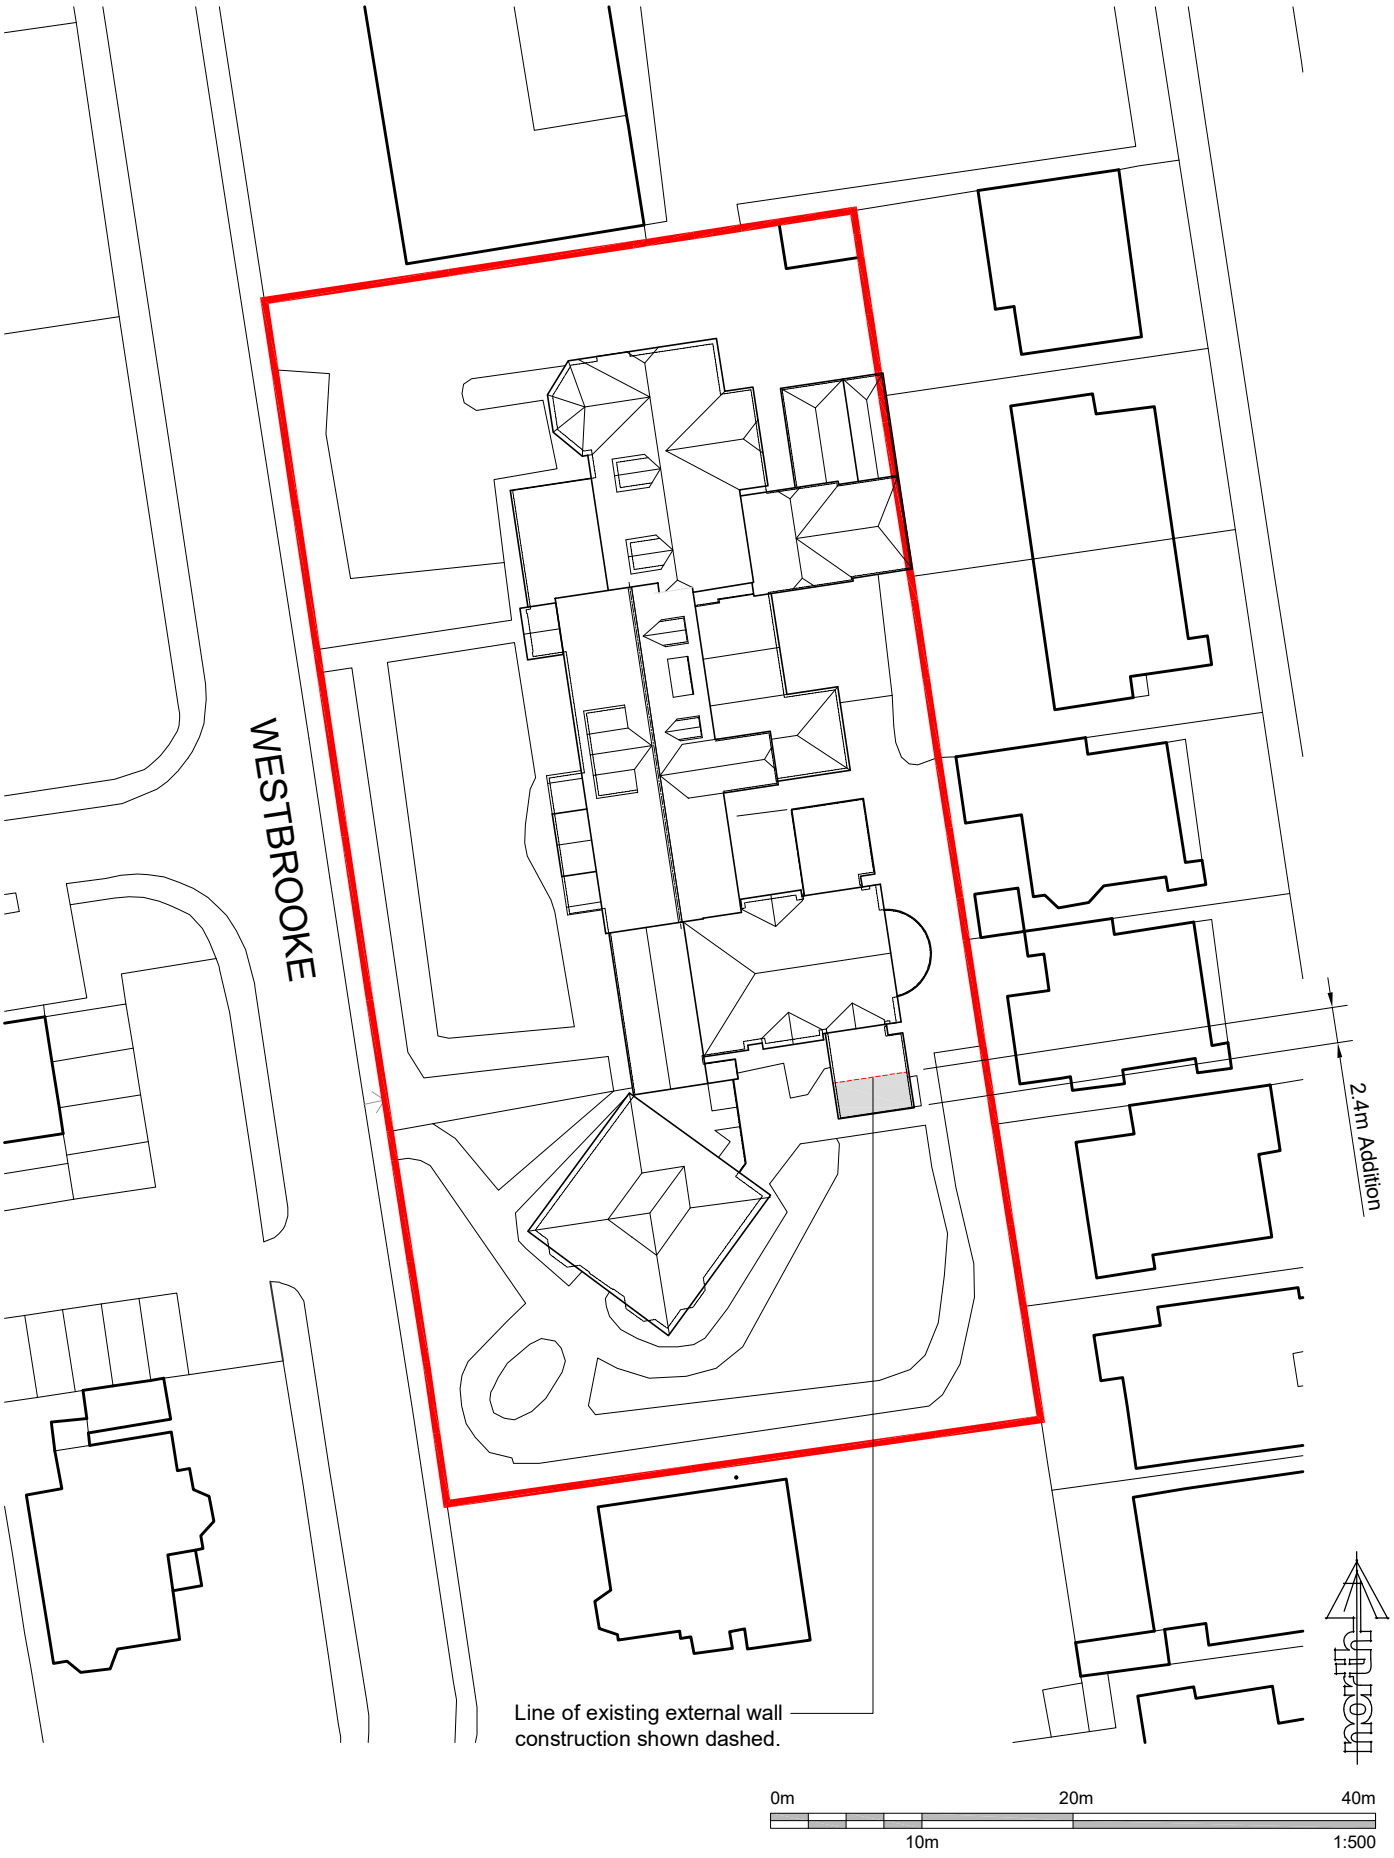

St. Mary's Residential Care Home, Worthing, West Sussex, BN11 1RF

Planning Proposal / August 2025 / OWL Architects

ST MARY'S RESIDENTIAL CARE HOME

Drwg No. 2526.104 / 01a Scale: 1:500 @ A4