
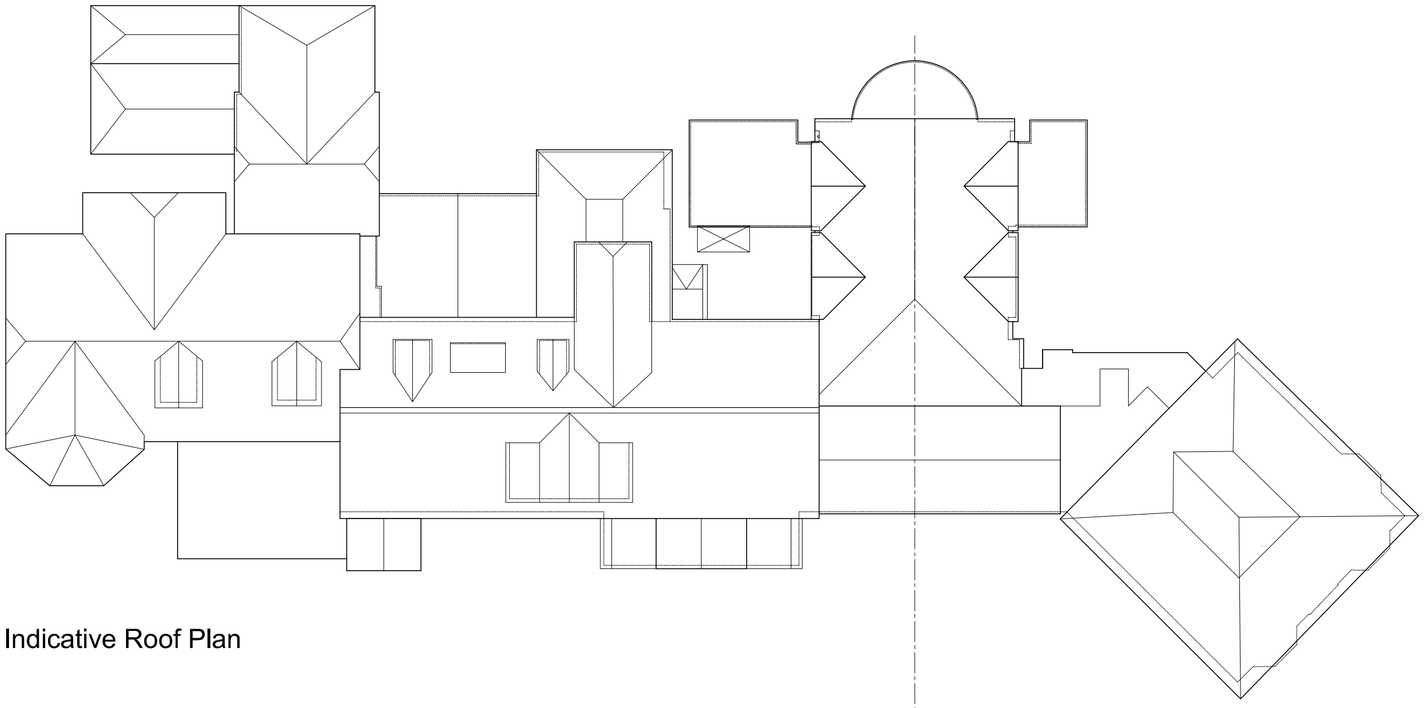


Indicative Roof Plan

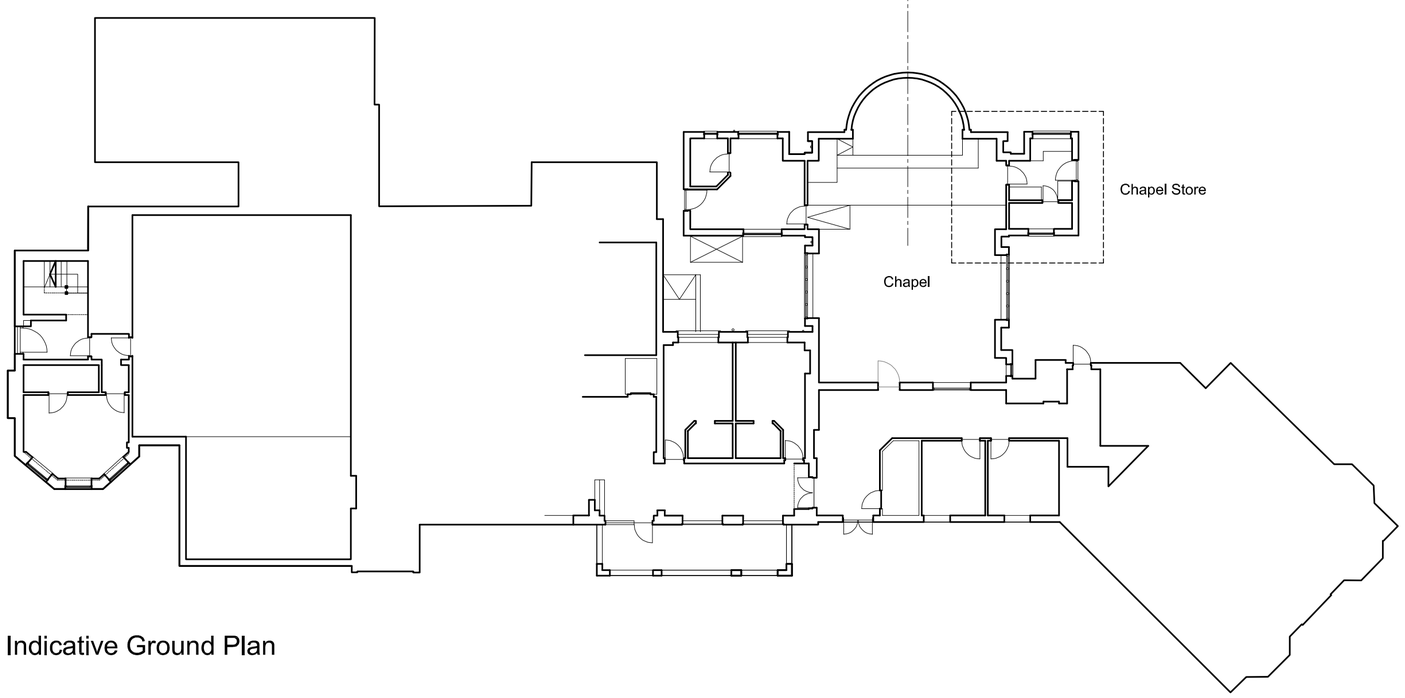

Indicative Ground Plan

0m 4m 8m 20m
2m 6m 10m 1:200