

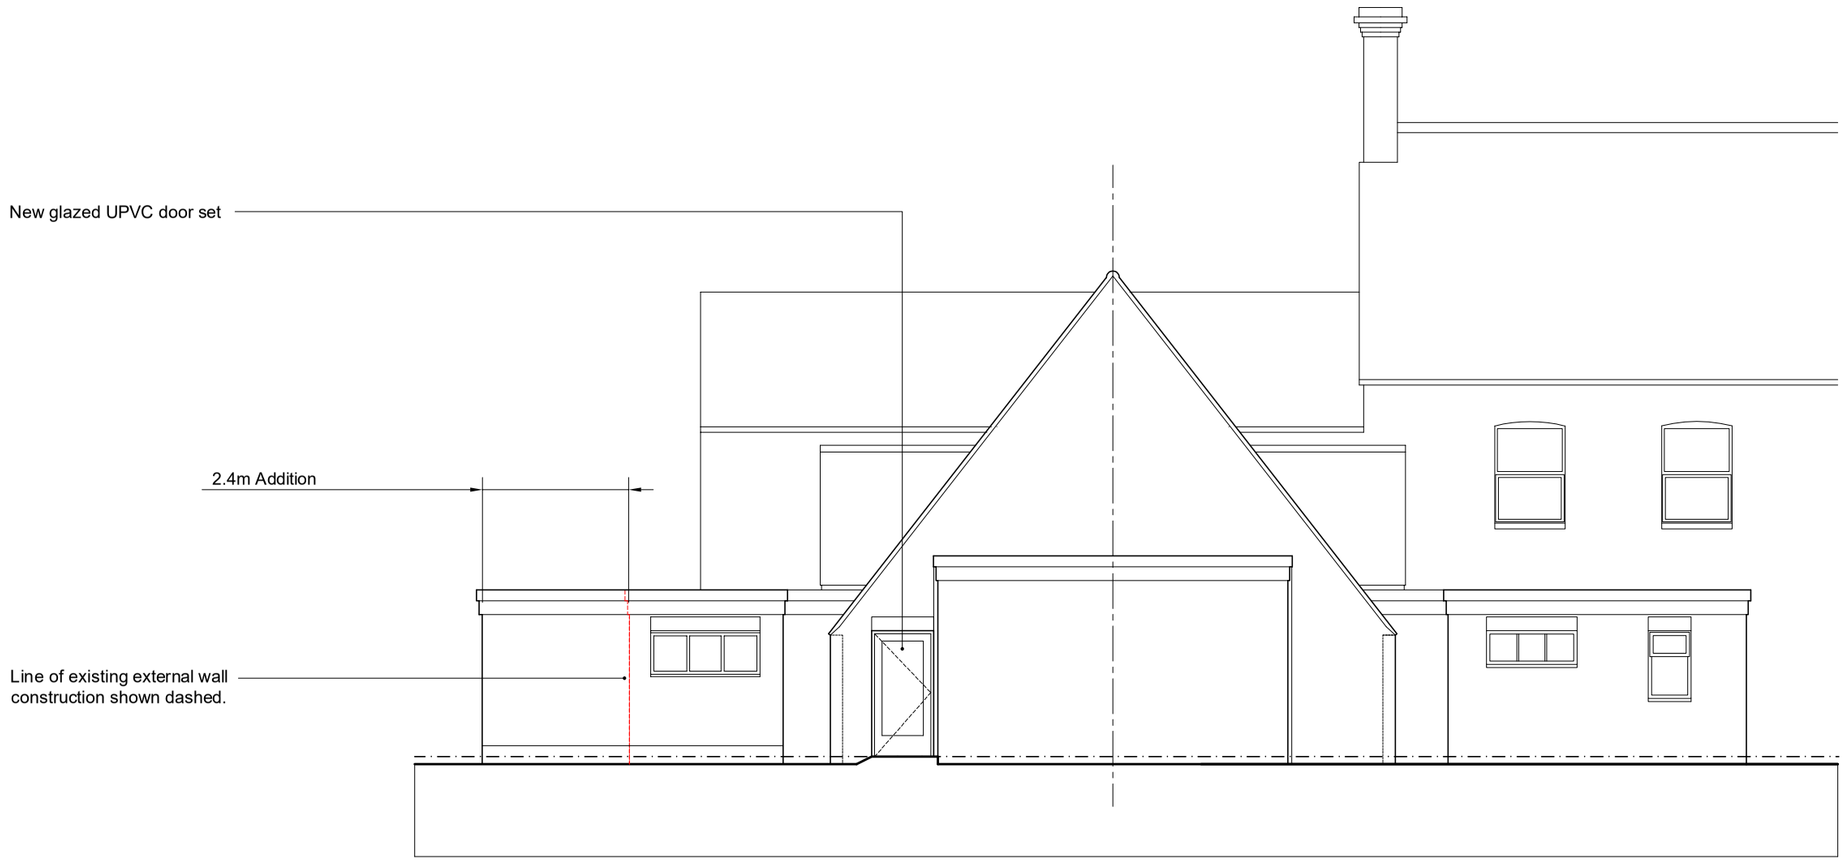


East (Rear) Elevation

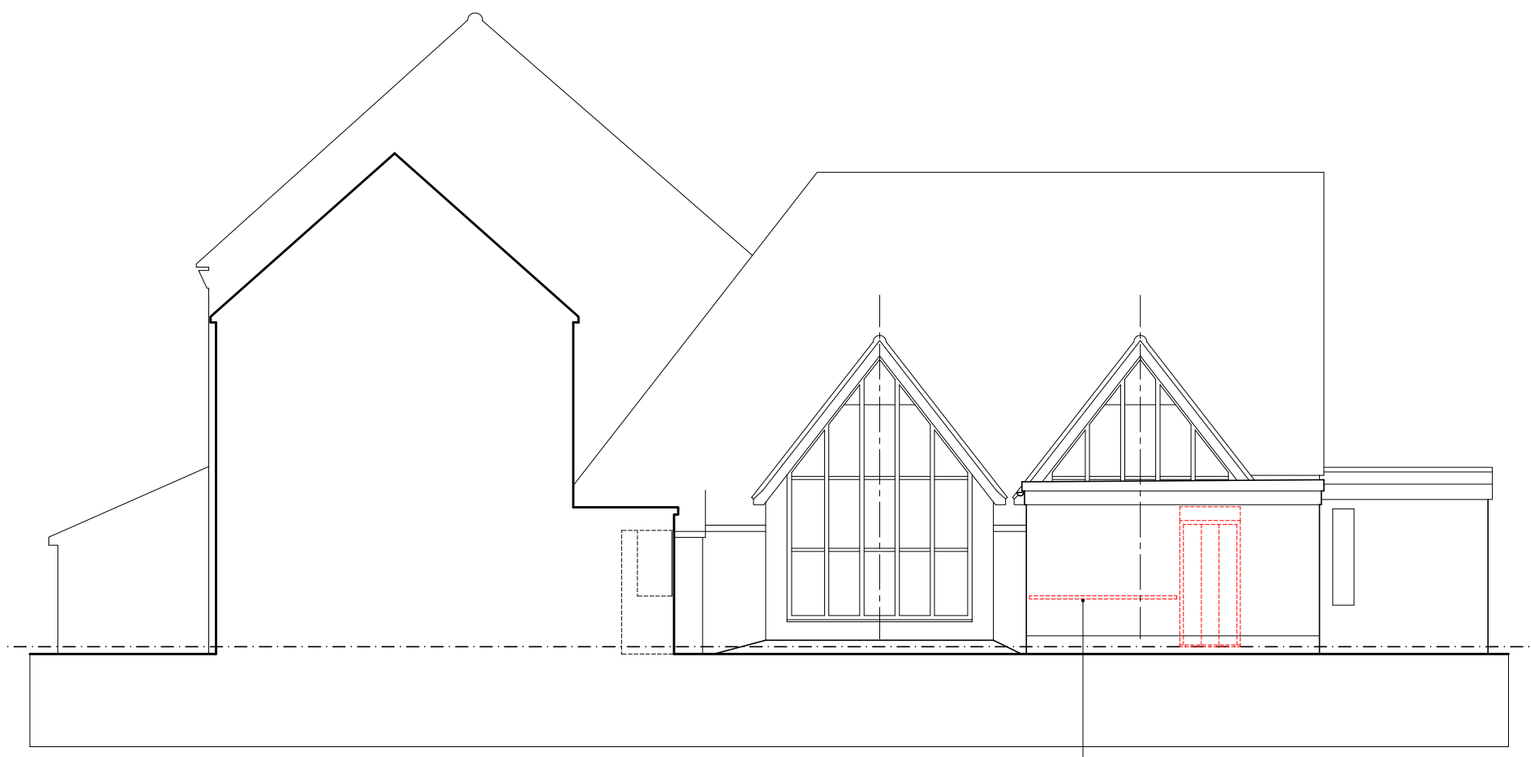

South Elevation

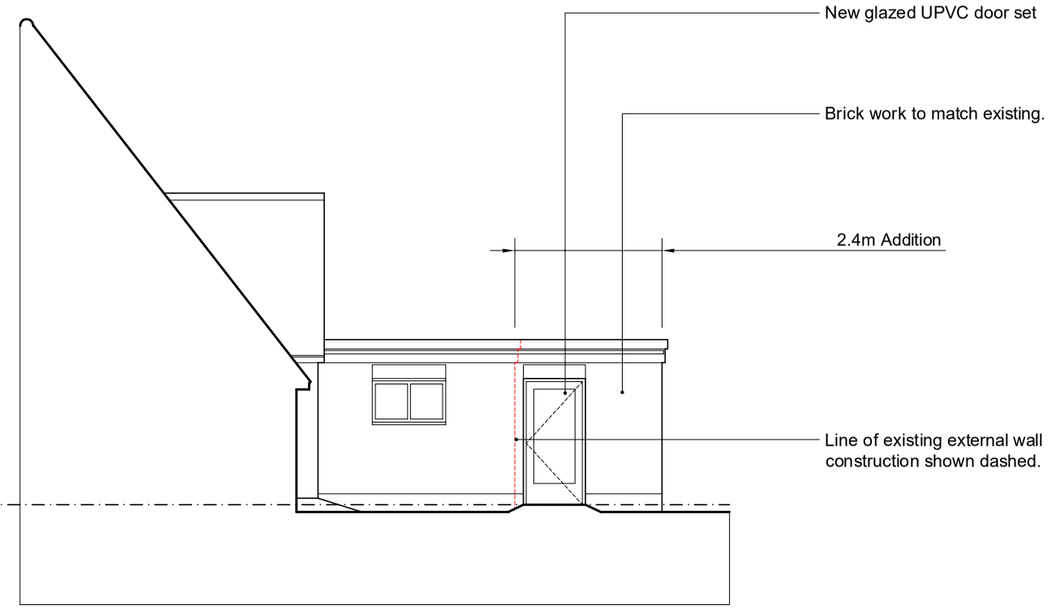

West Elevation

Construction to be removed shown dashed.

0m 2m 4m 10m
1m 3m 5m 1:100