ADUR & WORTHING
PLANNING SERVICES

PLAN	AWDM/ 0297 / 19
DATE VALID	-7 MAR 2019

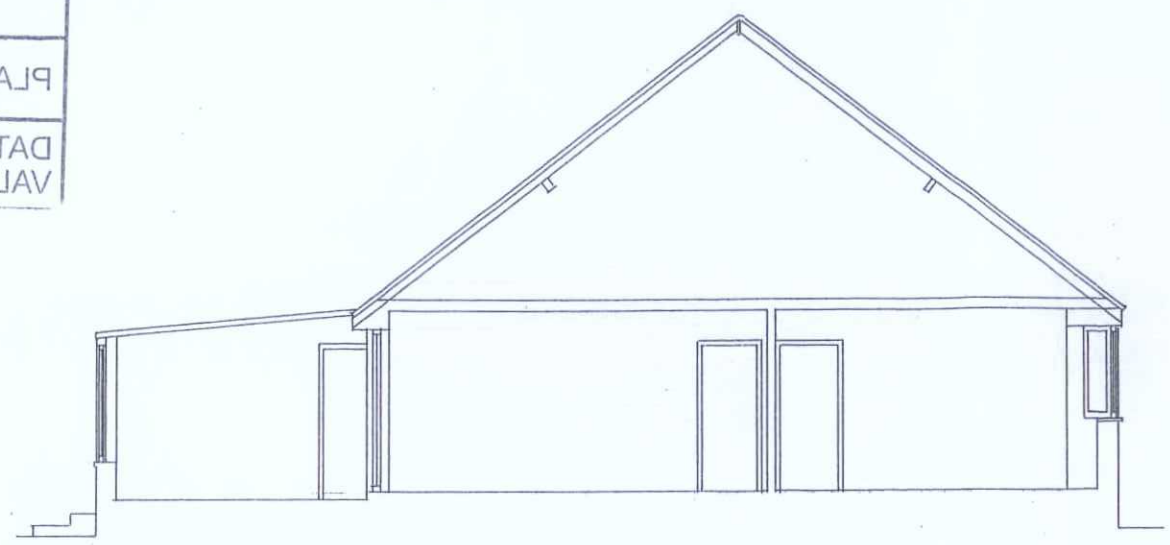

SECTION A–A



SIDE [SOUTH] ELEVATION

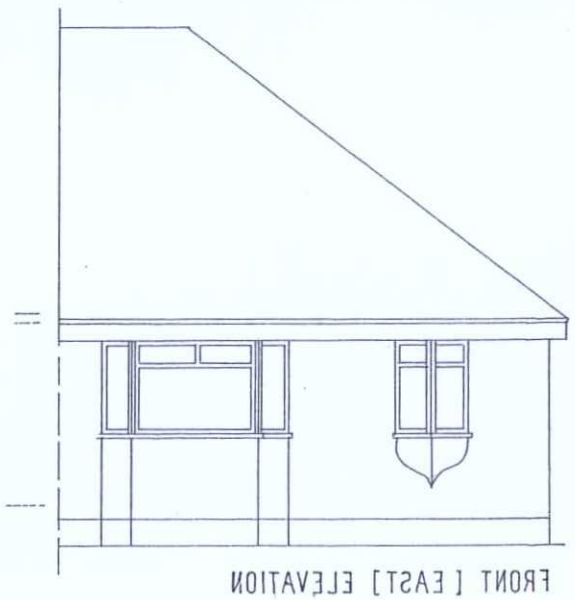

FRONT [EAST] ELEVATION

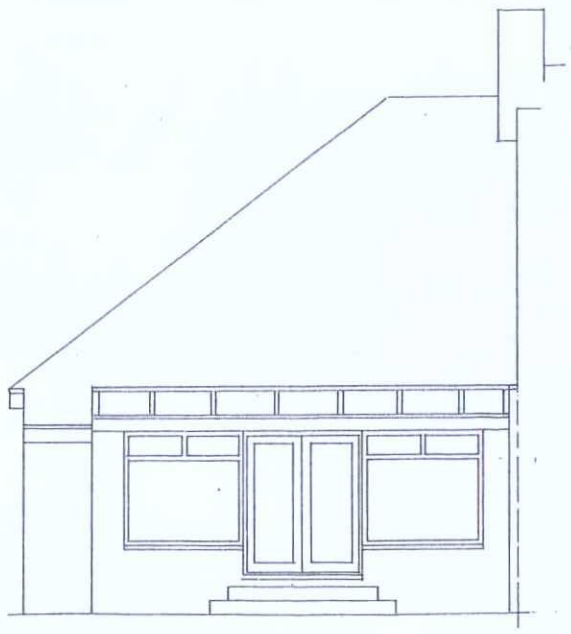

REAR [WEST] ELEVATION

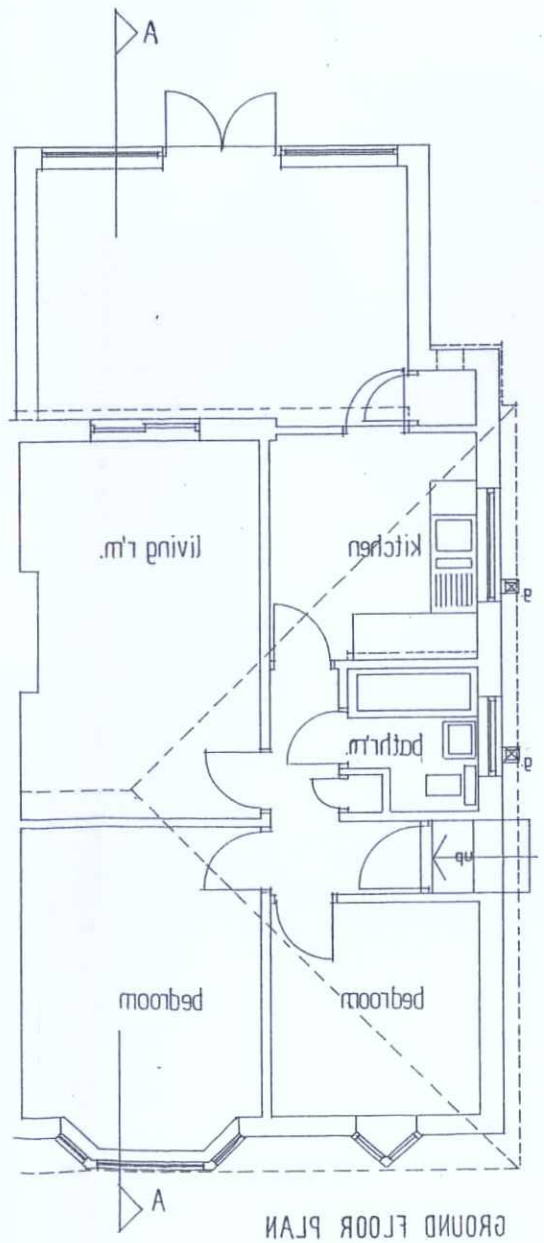

GROUND FLOOR PLAN



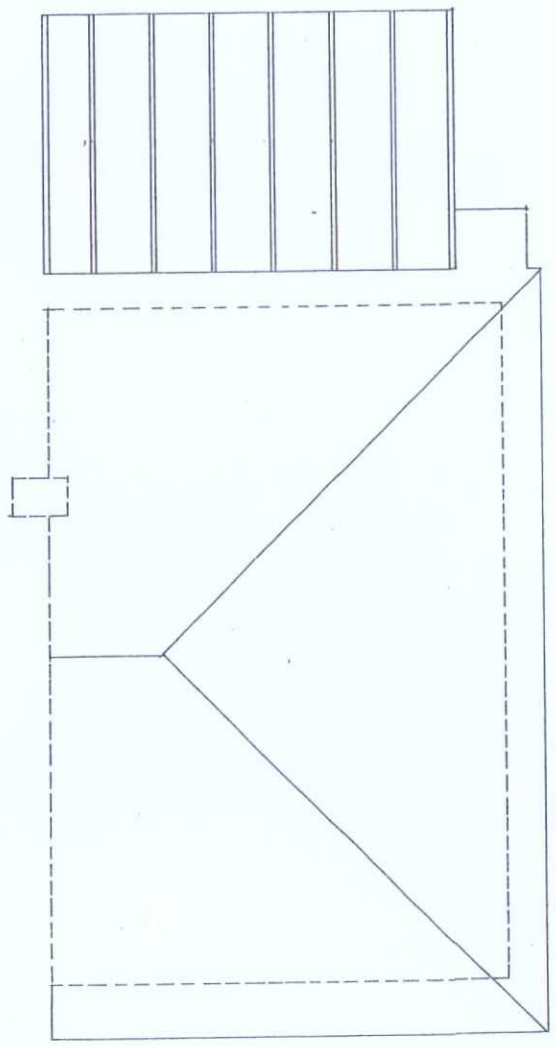

ROOF PLAN

SCALE BAR @ A3

DWG. No. 1

5 NEW BARN ROAD
SHOREHAM-BY-SEA

SURVEY OF EXISTING

DRAWN BY :
ALAN R. WOOD
75 WESTBOURNE STREET
HOVE BN3 5PF tel: 01273 770602

SCALE : 1 : 100

DATED : JAN. 2019