Only figured dimensions are to be used. All dimensions to be checked on site.

Please note: Refer to 'type' of drawing below; planning drawings should only be treated as such.

Notes

ADC WORTHING
RECEIVED
1766/16
Rec 10/04/17

AMENDMENT

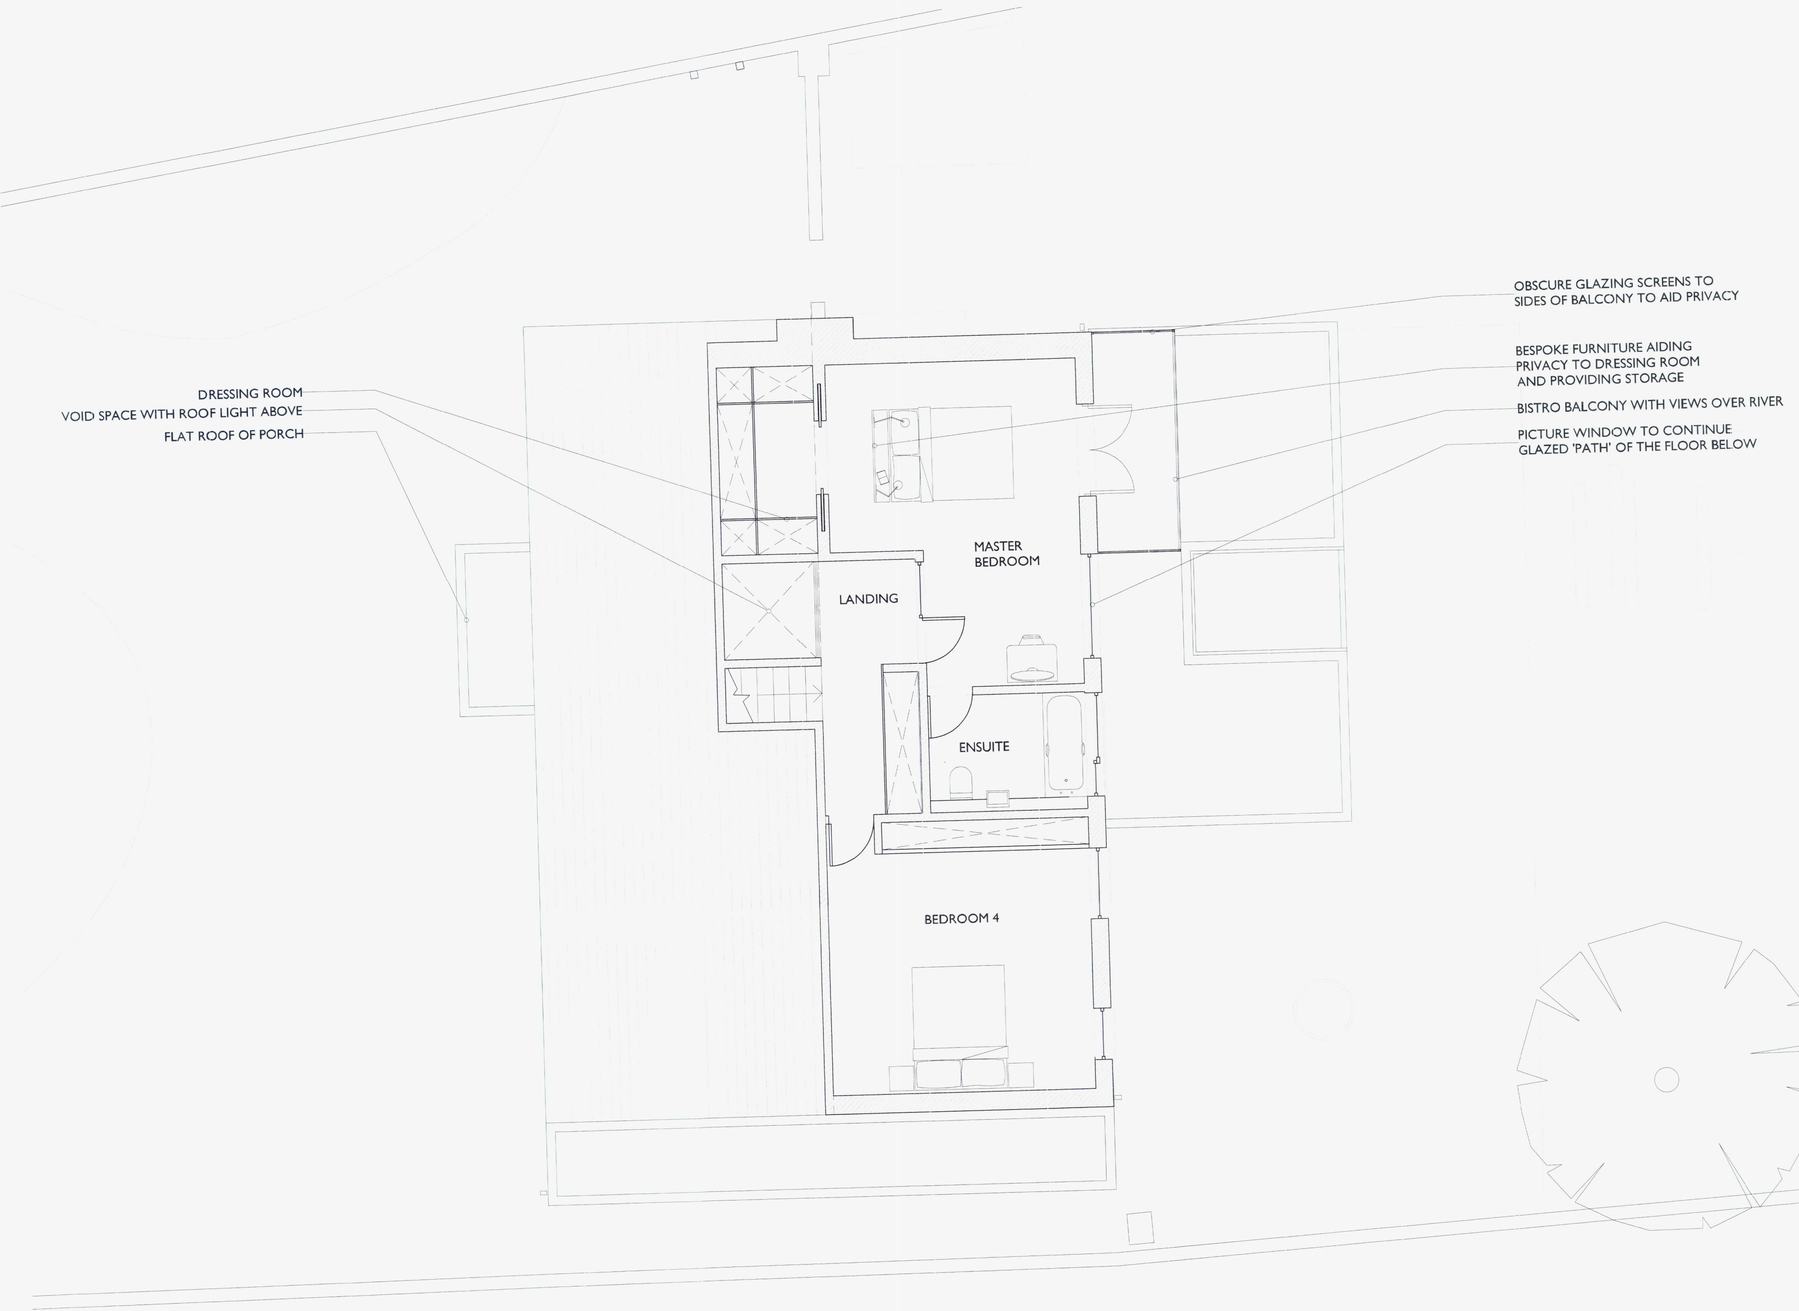

+01 Proposed first floor plan - scale 1:50 at A1

Scale in Metres

0 1 5

APPLICATION FOR DETAILED
PLANNING CONSENT

REVISION C OBSCURE GLAZING SCREENS TO BALCONY

Liam Russell Architects
architecture and development

24 Windlesham Road, Brighton, East Sussex, BN1 3AG, UK
- t +44 (0)845 180 3674 f +44(0)845 180 3675 www.liamrussellarchitects.com -
Liam Russell Architects Ltd registered in England and Wales 04758626

JOB 55 RIVERSIDE ROAD SHOREHAM-BY-SEA BN43 5RB	CHECKED LRA
	DRAWN JJM
CLIENT MR AND MRS PEARCE	DATE 04.16
	SCALE 1:50 @ A1 1:100 @ A3
DRAWING FIRST FLOOR PLAN	REVISION REV C
	NUMBER 1374-PA-011

DO NOT SCALE FROM THIS DRAWING. THIS DRAWING IS COPYRIGHT ©