ADUR & WORTHING PLANNING SERVICES
PLAN AWDM/0023/17
DATE VALID - 6 JAN 2017



ELEVATION TO BRIGHTON ROAD



NORTH ELEVATION

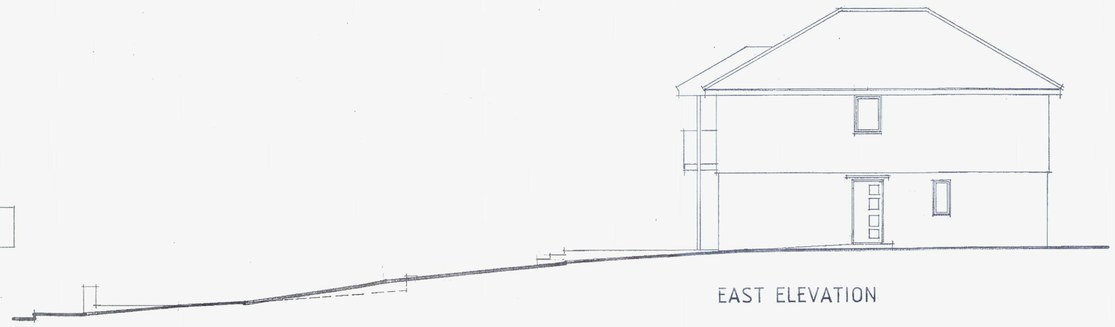

EAST ELEVATION

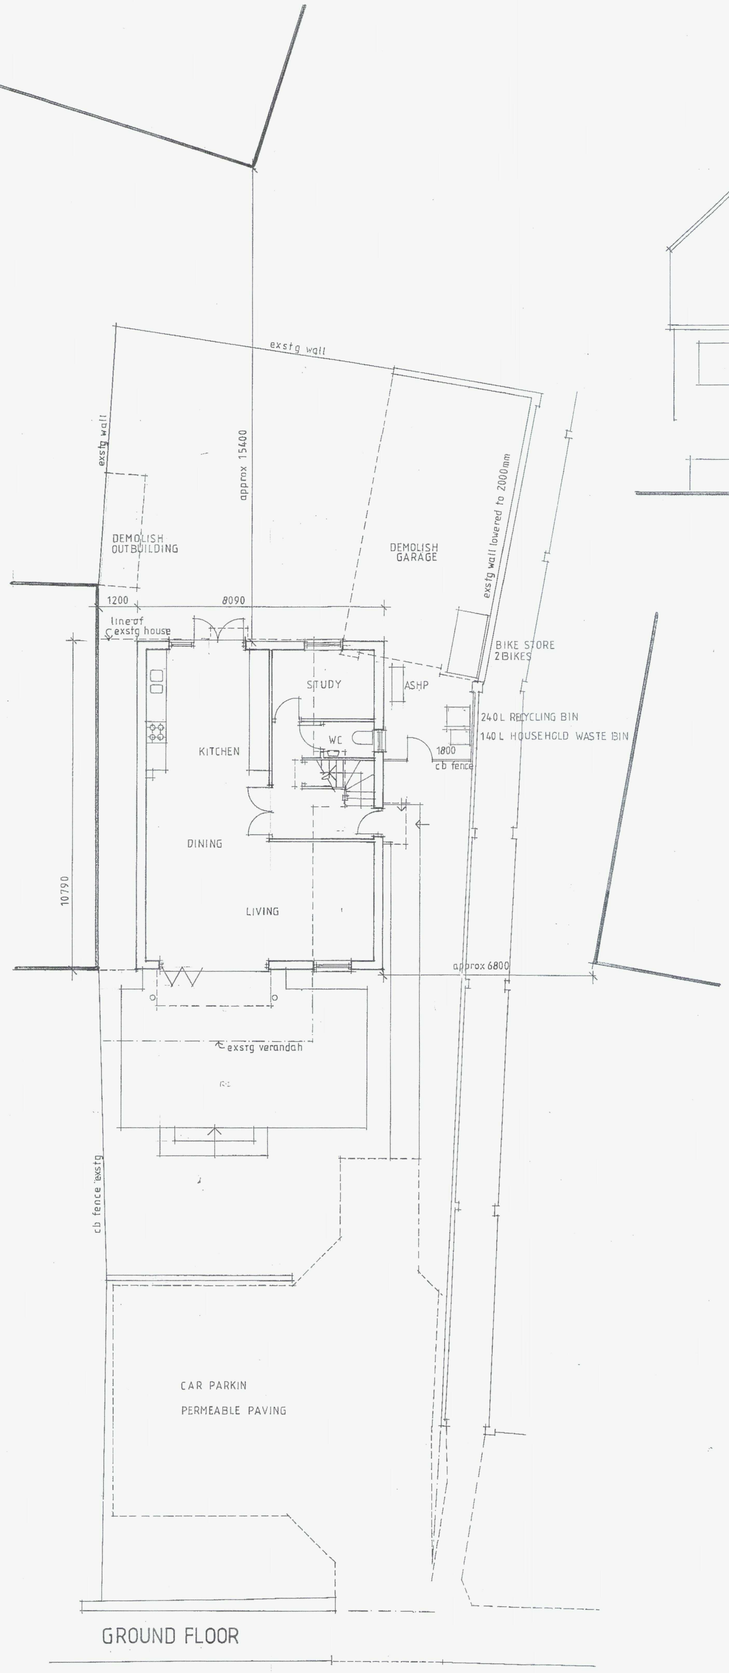

GROUND FLOOR

BRIGHTON ROAD

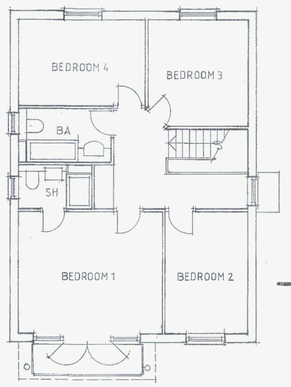

FIRST FLOOR

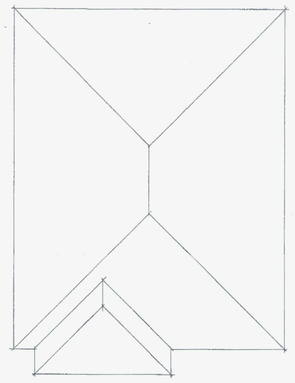

ROOF PLAN

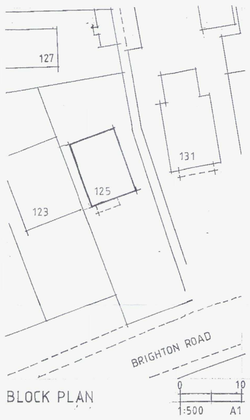

BLOCK PLAN

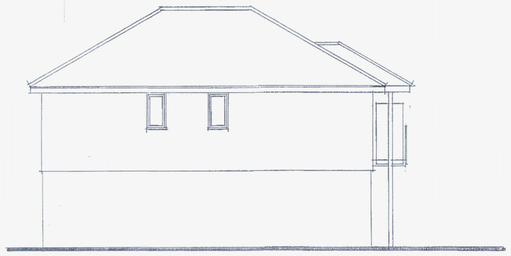

WEST ELEVATION

0 5 10
1:100 A1

A AMEND FOR PLANNING JUNE 2015

BMP CHARTERED ARCHITECTS
Beecham Moore Partnership
50 Beaconsfield Villas Brighton
East Sussex BN1 6HD
t 01273 330500 f 01273 552300
e rdbeecham@ukonline.co.uk

TITLE 125 Brighton Road
LANCING BN15 8HT

DETAIL Proposed New House

SCALE 1:100 A1 DATE JUNE 2015

2364/02 A

Contractors must check all dimensions on site. Only figured dimensions are to be worked from. Discrepancies must be reported immediately to the architects before proceeding