AMENDMENT

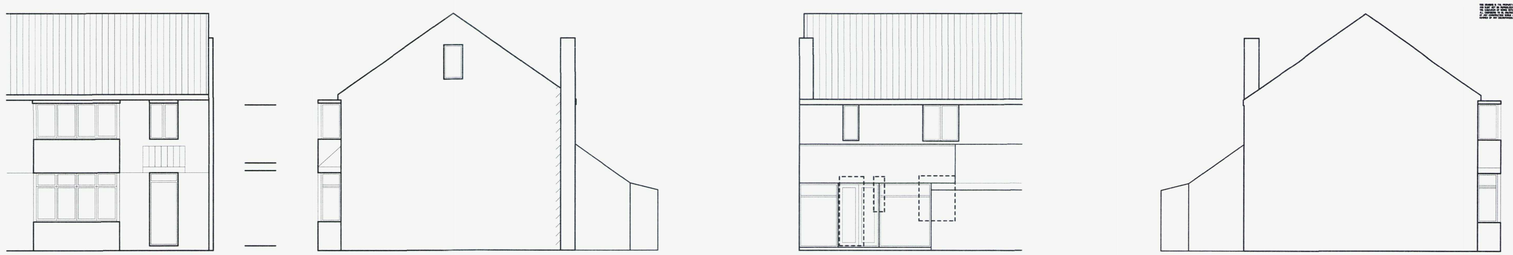

EXISTING

FRONT ELEVATION
EAST ELEVATION

SIDE ELEVATION
NORTH ELEVATION

REAR ELEVATION
WEST ELEVATION

SIDE ELEVATION
SOUTH ELEVATION

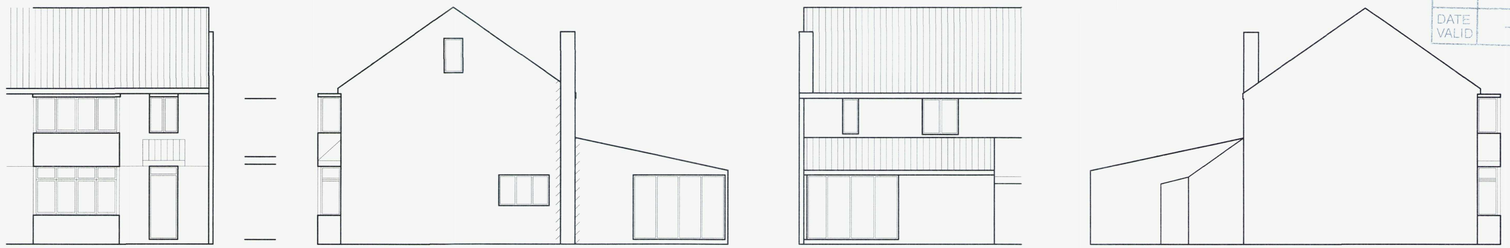

PROPOSED

ADUR & WORTHING
PLANNING SERVICES
PLAN AWDM/1844/16
DATE VALID - 5 JAN 2017

0 1 2 3 4 5 6 7 8 9 10m

EXISTING

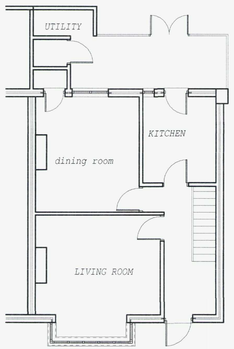

GROUND FLOOR PLAN

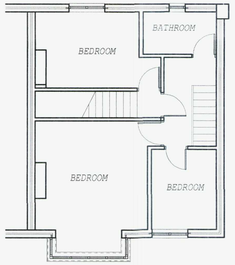

FIRST FLOOR PLAN

PROPOSED

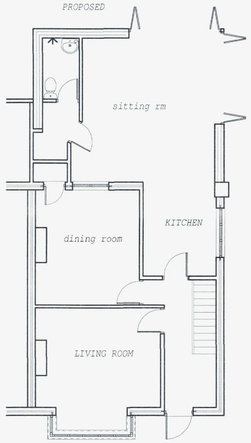

GROUND FLOOR PLAN

STEPHEN BROMLEY ASSOCIATES
5 WEST ST SHOREHAM BY SEA
WEST SUSSEX

ALTERATIONS

AT SCALE 1-100

43 JOHN ST
SHOREHAM

Drawing no 10454-1c