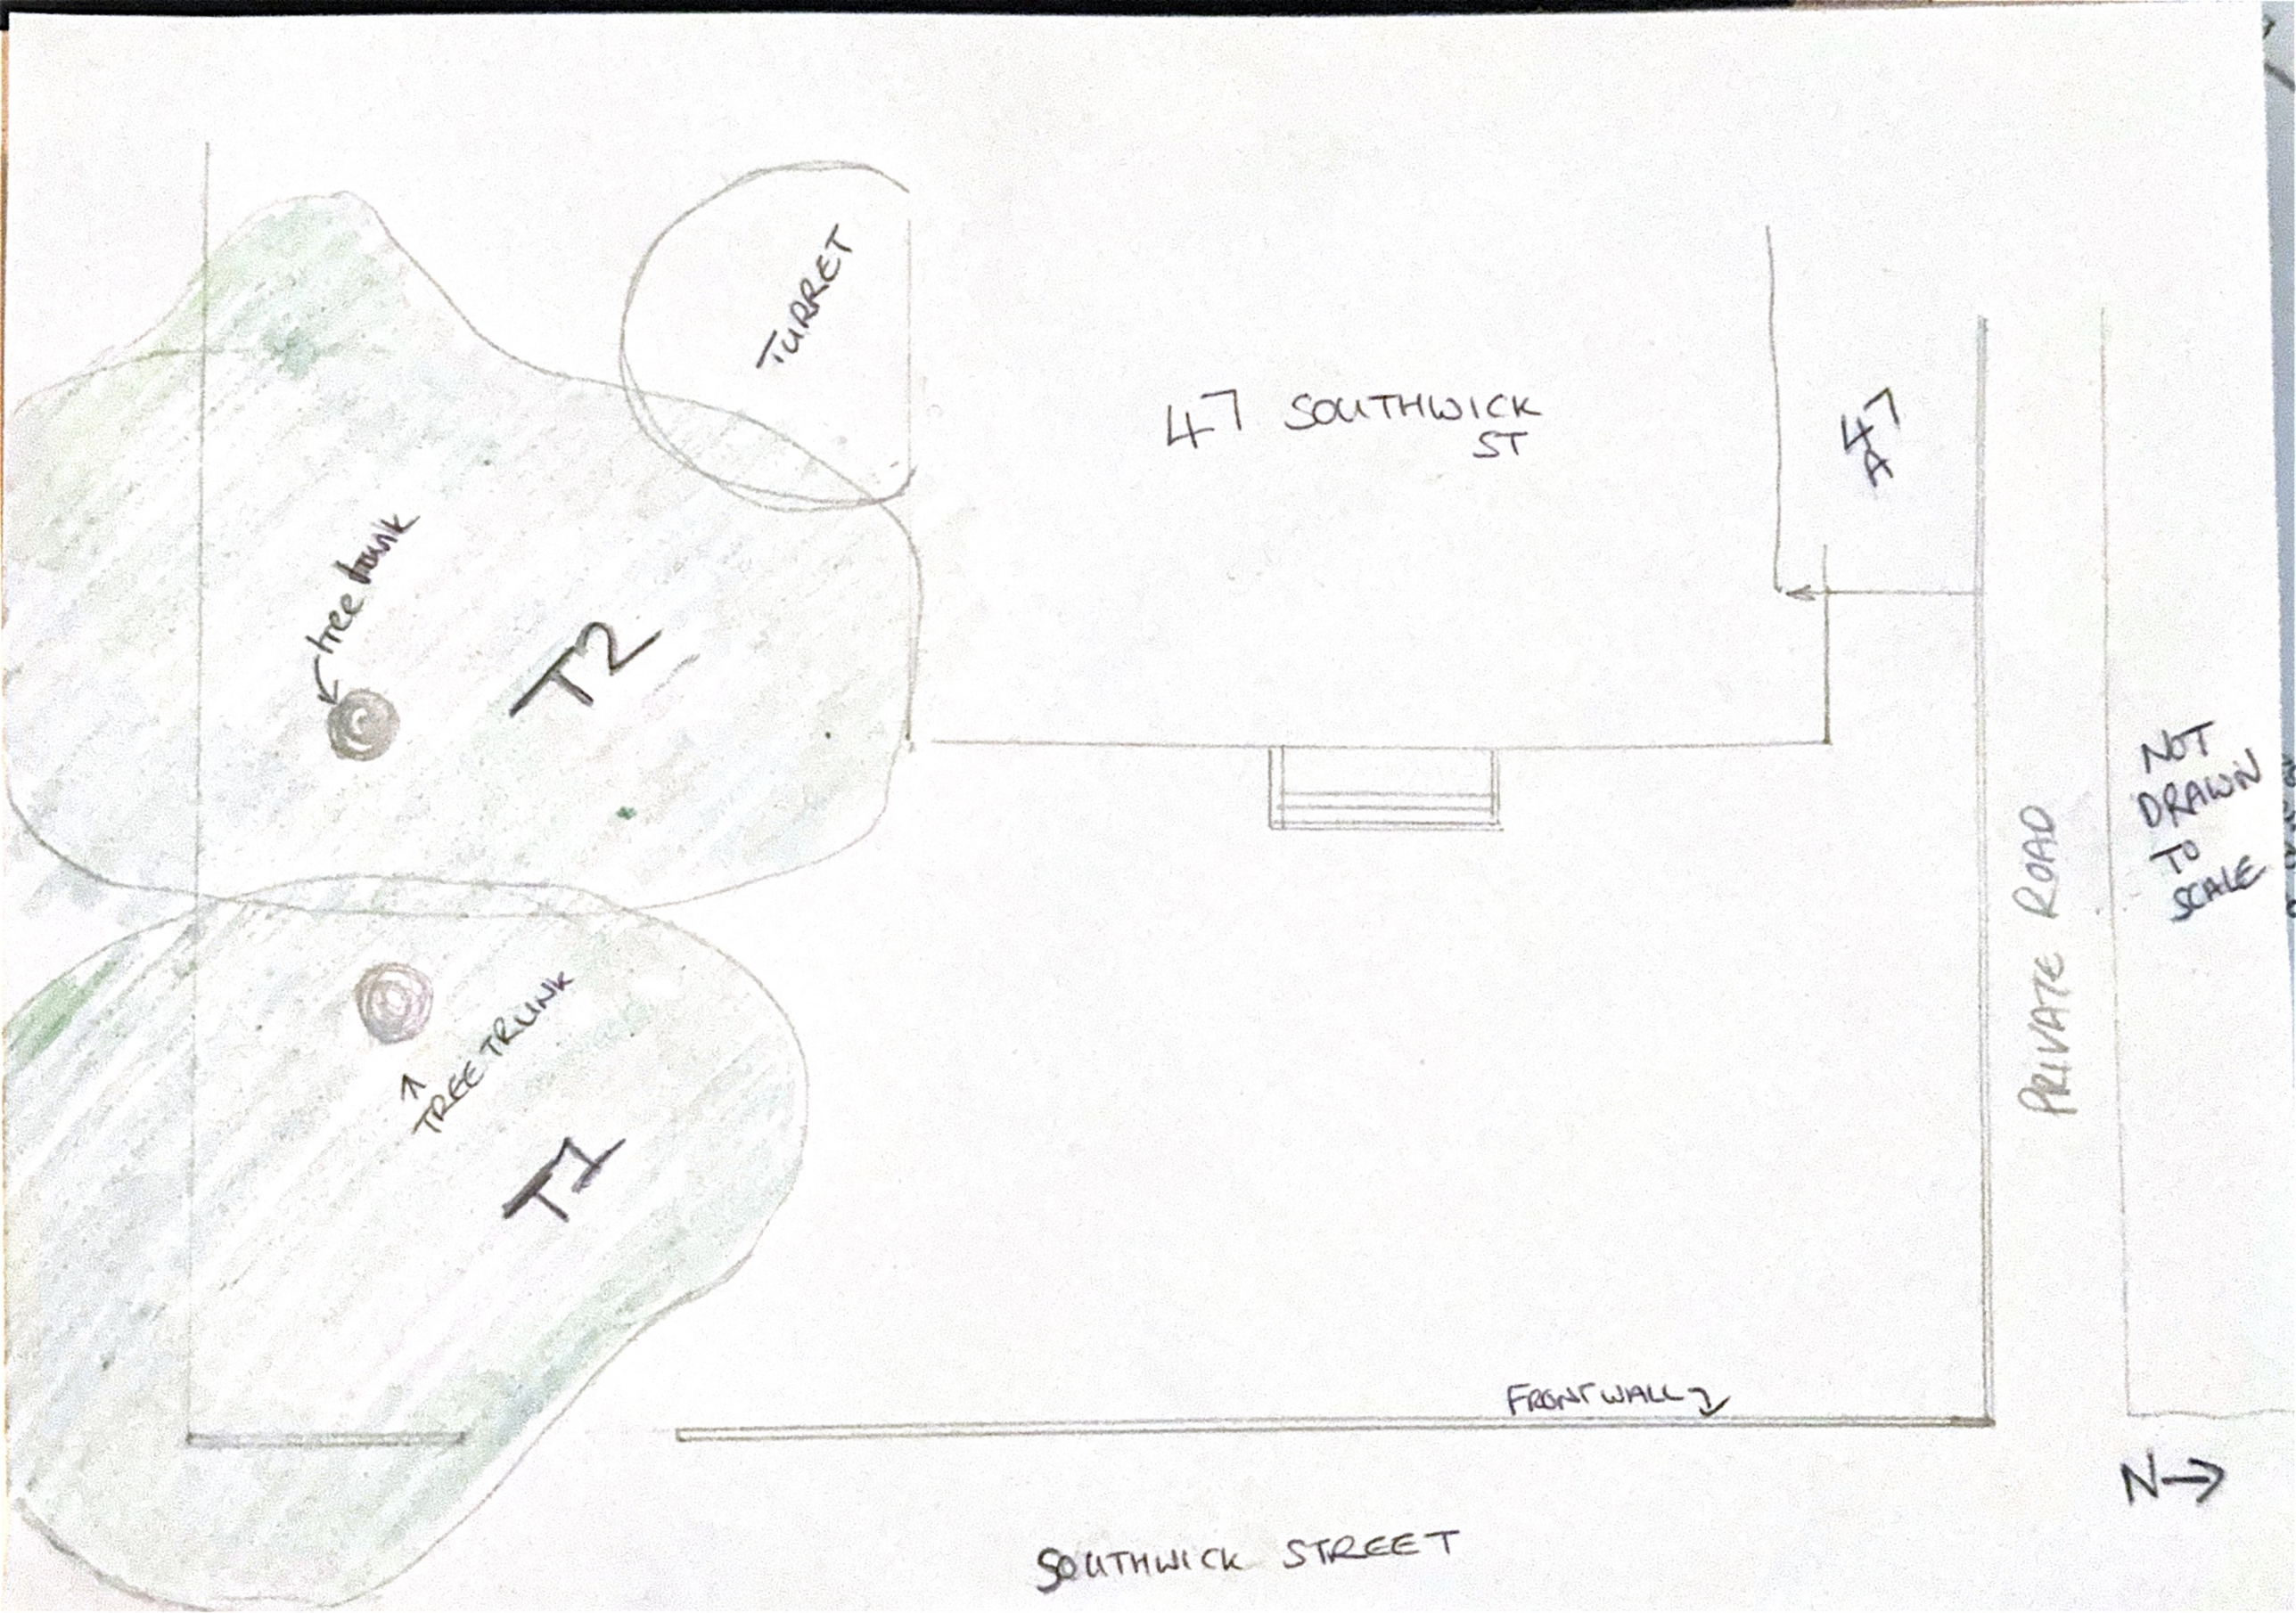

TURRET
TREE TRUNK
T2
47 SOUTHWICK ST
47A
PRIVATE ROAD
NOT DRAWN TO SCALE
TREE TRUNK
T1
FRONT WALL
N
SOUTHWICK STREET