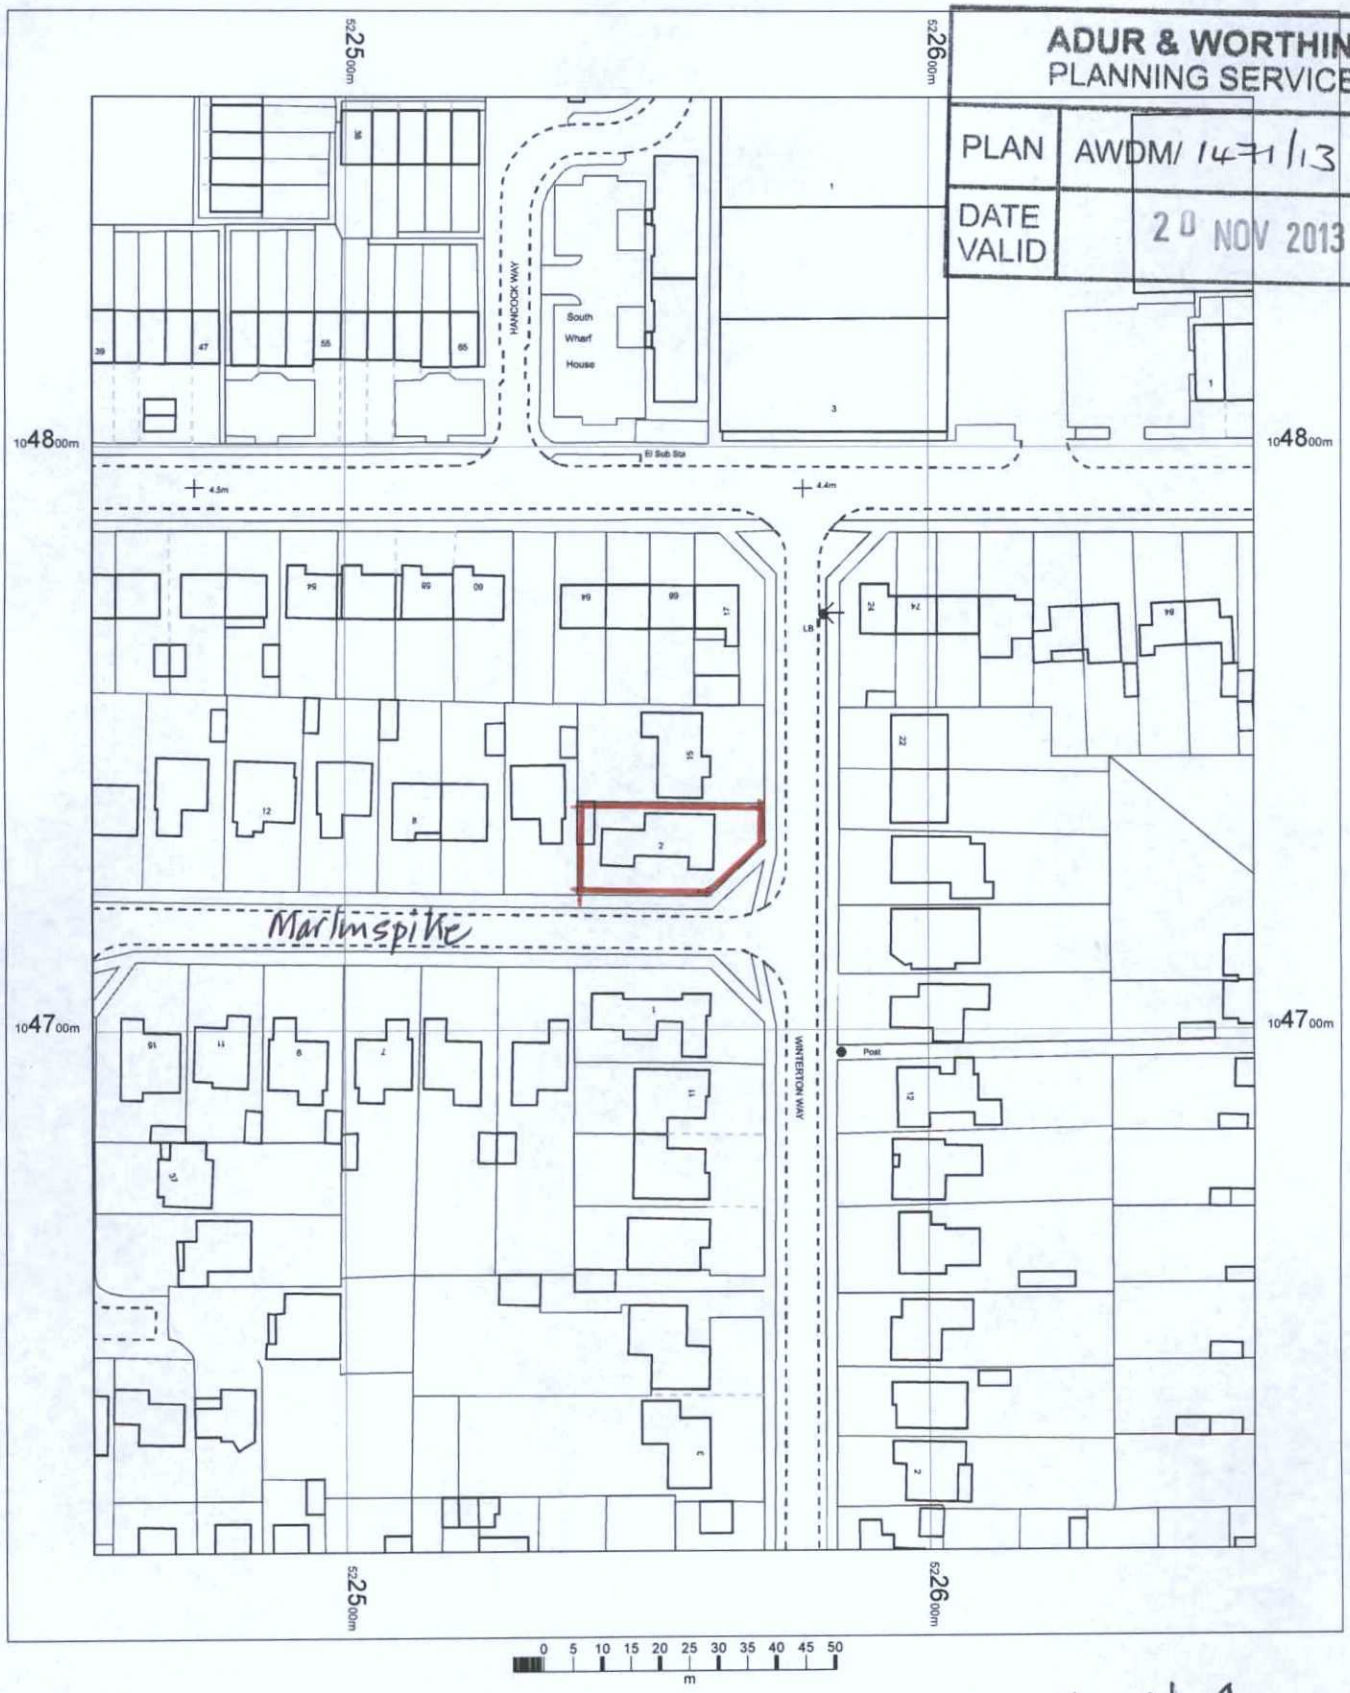

Location Plan
2, Marlinespike
Shoreham Beach
BN43 5RD

1:1250

N

Drg No. 1

OS MasterMap 1250/2500/10000 scale
13 November 2013, ID: M4P-00273297
Dash SW Ltd
1:1250 scale print at A4, Centre: 522556 E, 104735 N

©Crown Copyright Ordnance Survey. Licence no. 100025026

Mapping sourced from Ordnance Survey