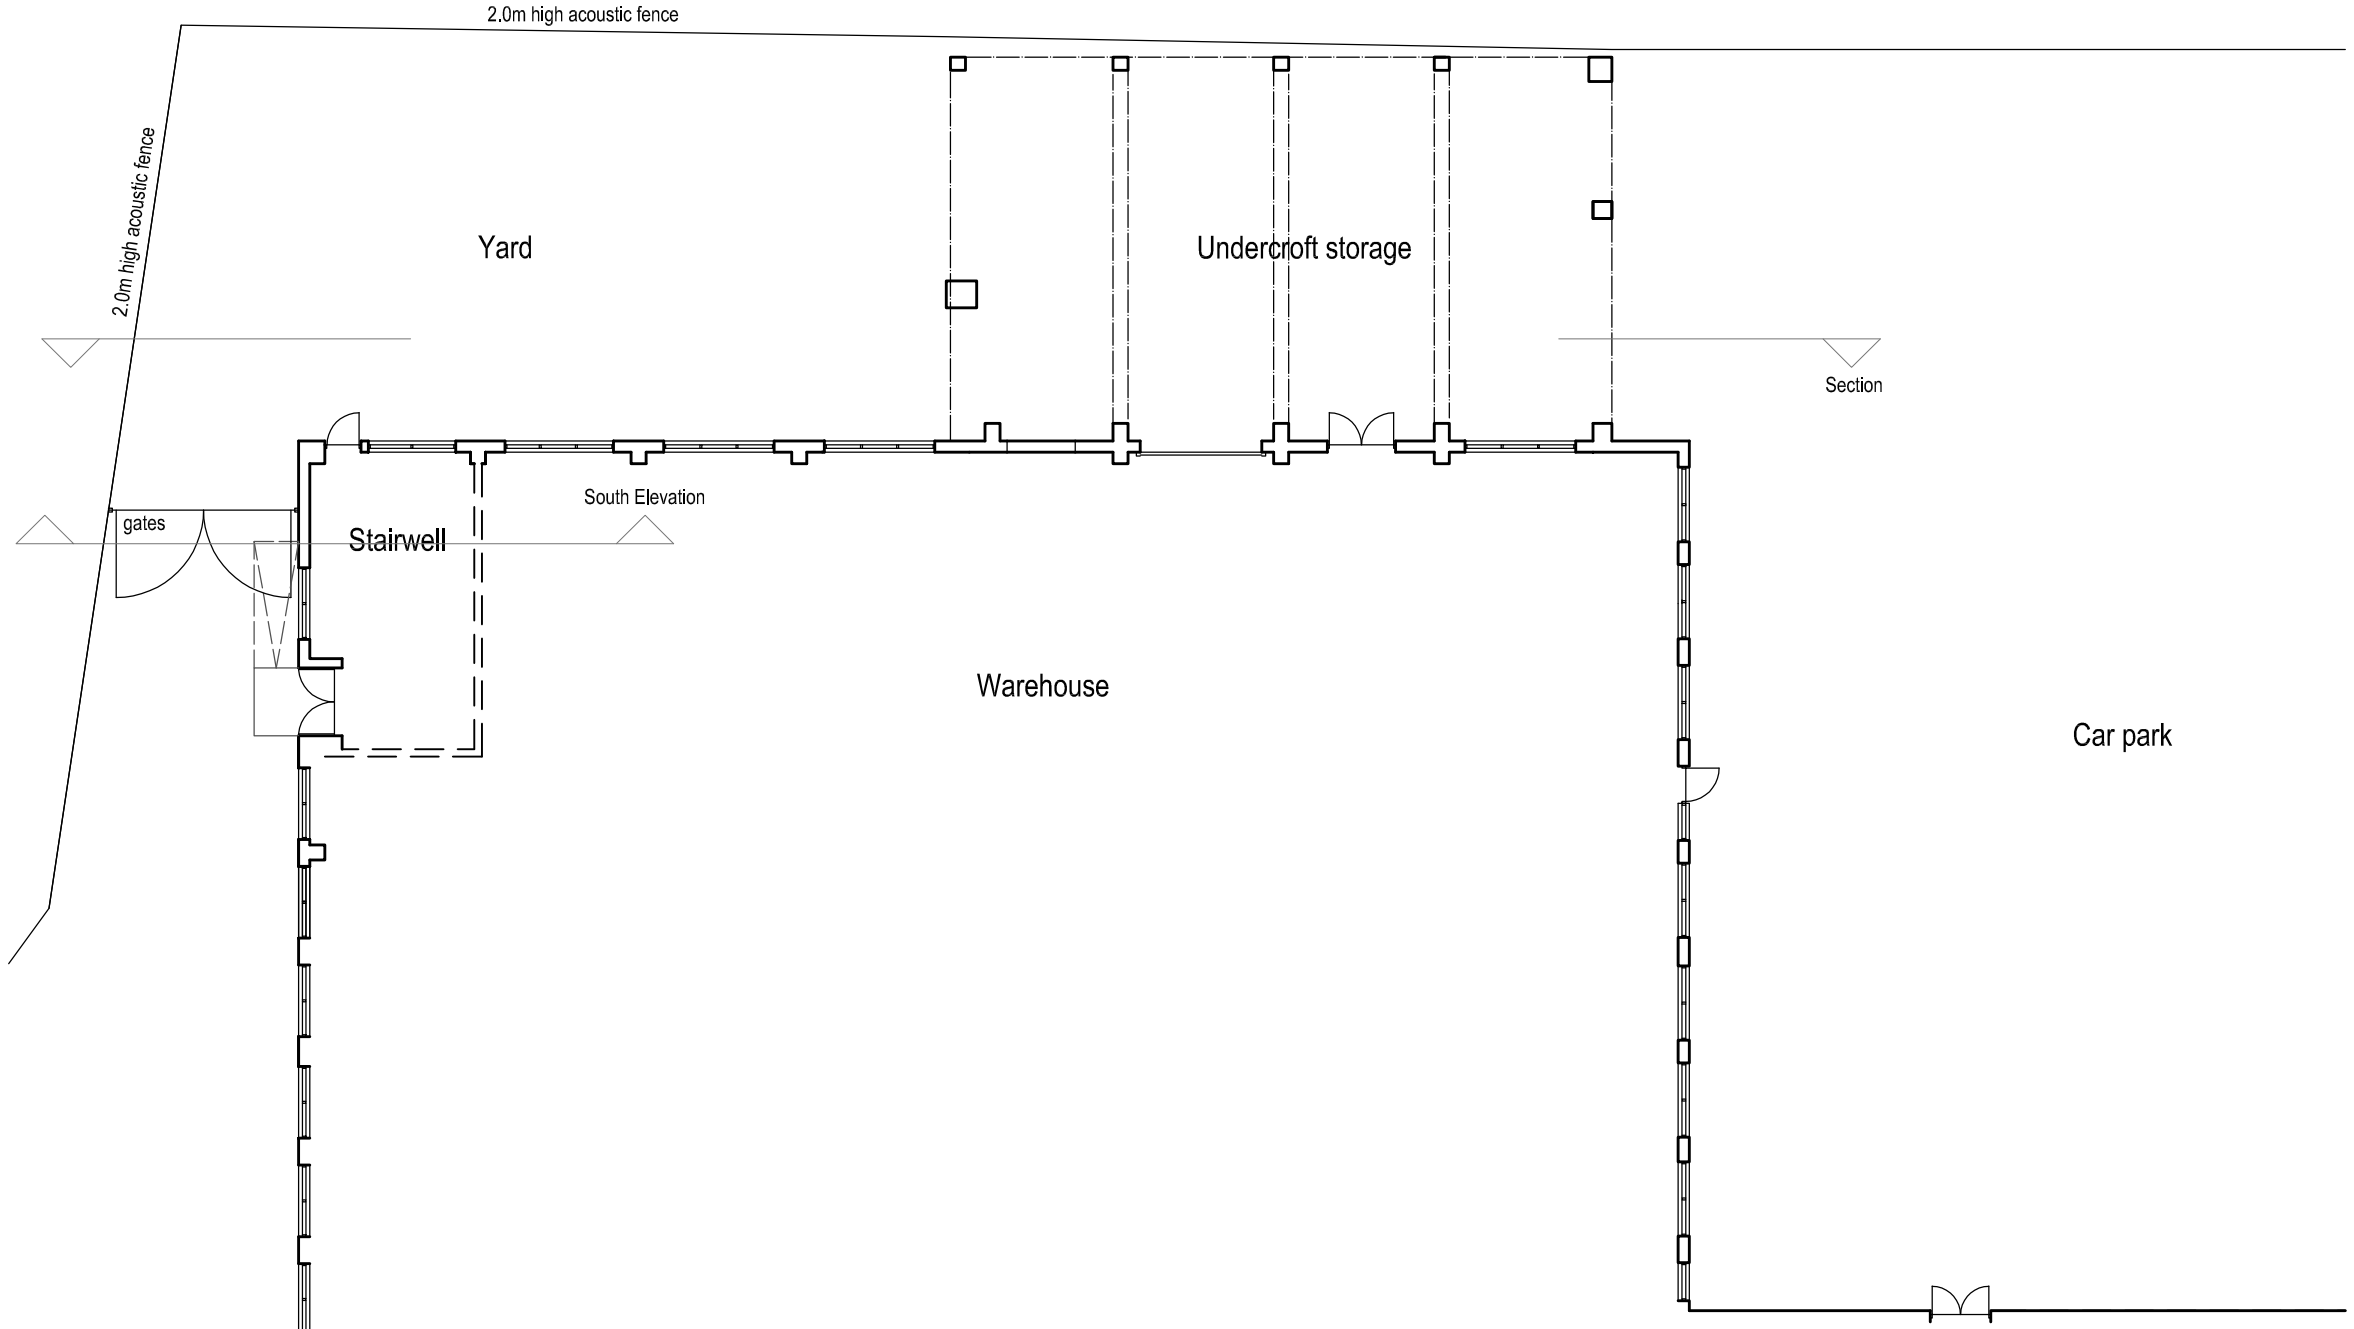


Part Ground Floor Plan @ *1:200*

0 2 4 6 10m 20m

Scale 1:200

N

Rev	Description	Date
A	North point redirected	17.09.20

Job Reference
Covered Store
Ocean View Business Park
Gardner Road, Southwick

Client
Sinnis Ltd

Drawing Title
Pre-Existing Plans

Drawing No
ADC819/26

Rev
A

Date	Scale	Dwg Size	Plot Style	Drawn	Checked
15,08,20	1:200	A3	ADCgreyscale	AD	AD

All dimensions to be checked on site and do not scale from this drawing. This drawing should be approved by Local Authority Building Control or other appropriate checking authority prior to commencement of work. This drawing should not be reproduced without the prior consent of the author.

ADC Alistair Dodd Consulting
Architectural Services
72a Beaconsfield Road . Brighton . East Sussex . BN1 6DD
Tel: 01273 669466
Email: info@adcbrighton.co.uk
WWw.adcbrighton.com