




Rear (North) Elevation @ *1:200*

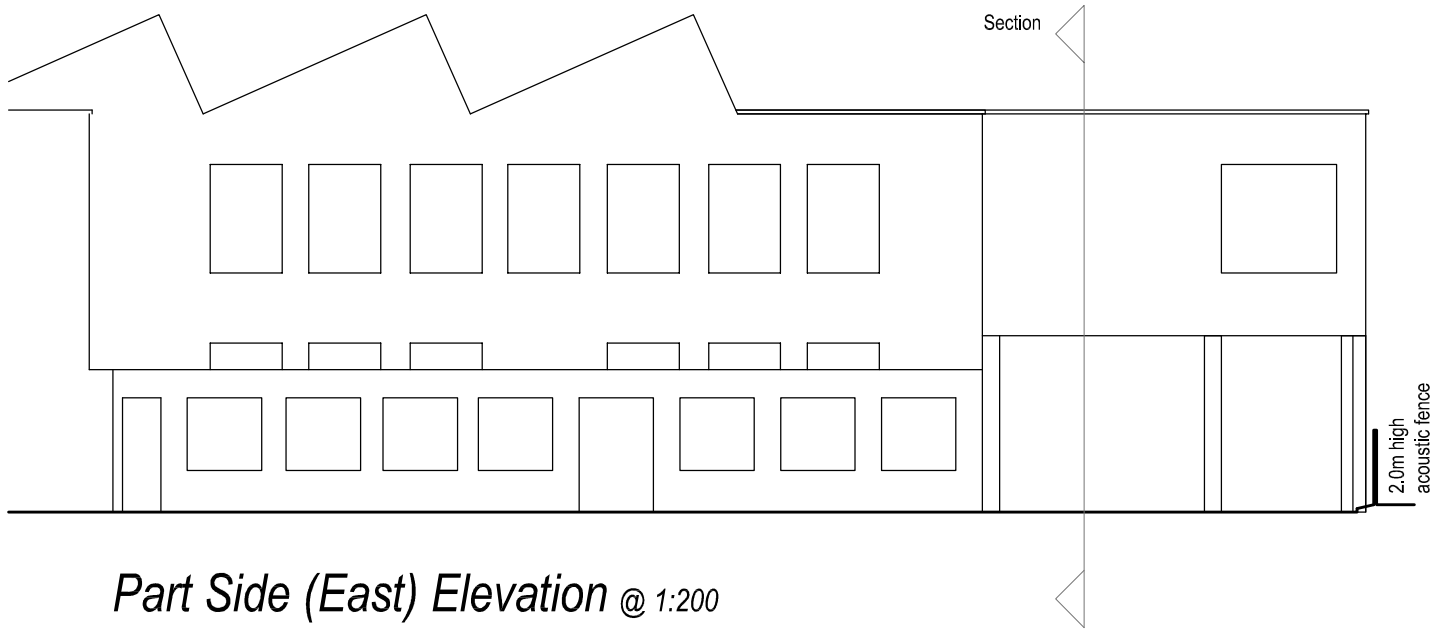


Part Side (East) Elevation @ *1:200*

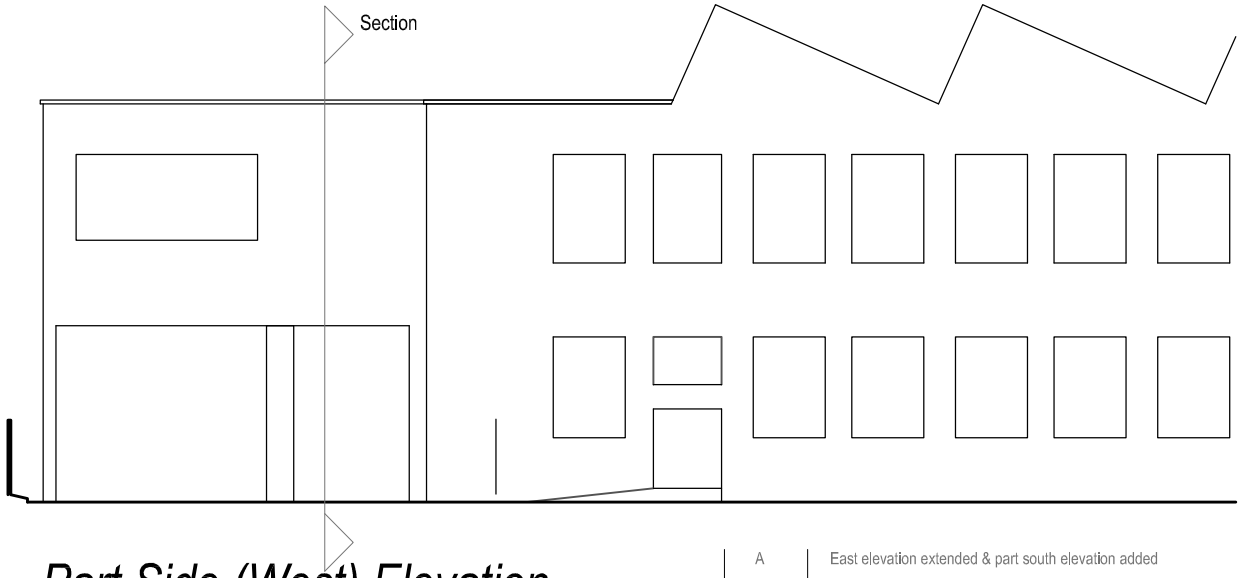

Part Side (West) Elevation @ *1:200*

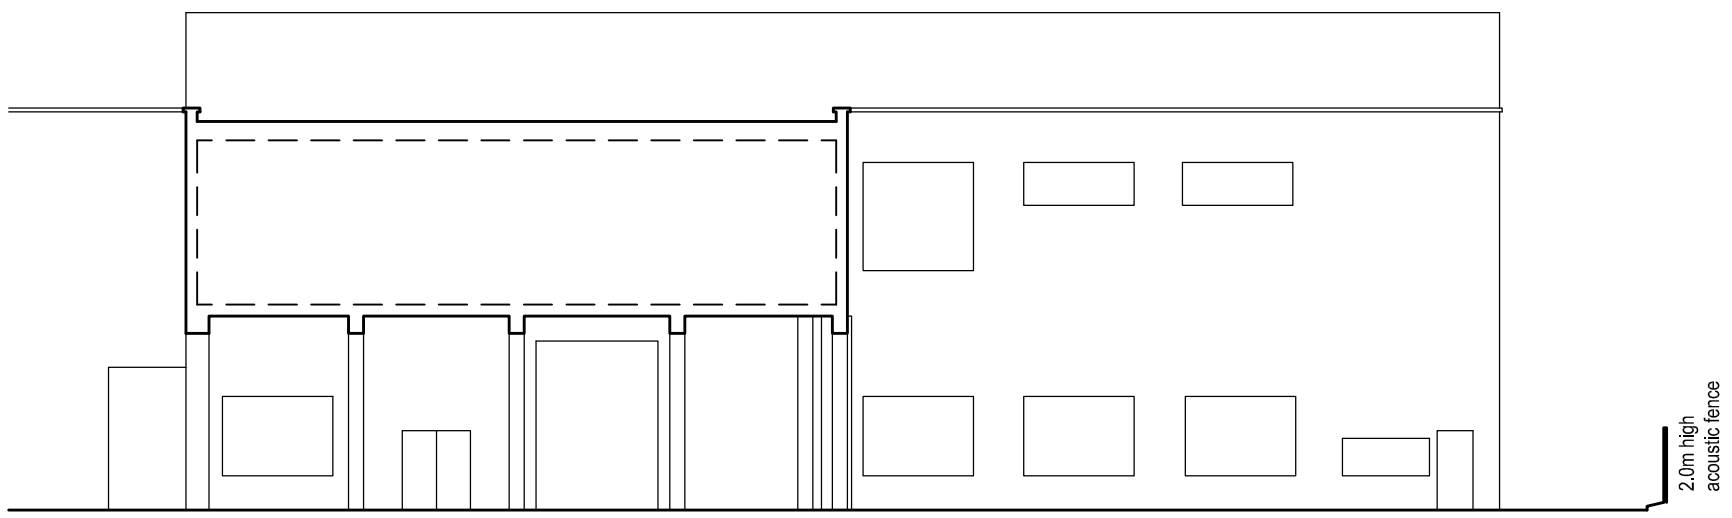

Section @ *1:200*

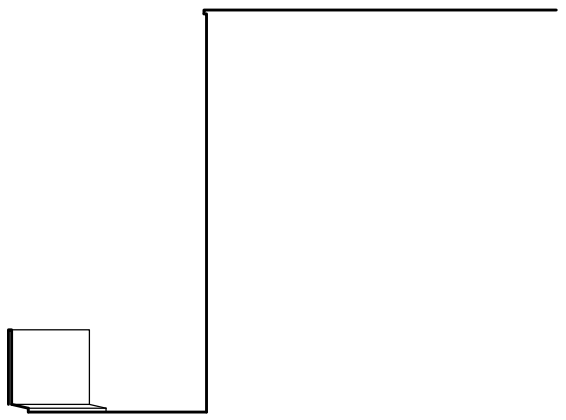

Part Front (South) Elevation
@ 1:200

0 2 4 6 10m 20m

Scale 1:200

Rev	Description	Date
A	East elevation extended & part south elevation added	17.09.20

Job Reference Covered Store Ocean View Business Park Gardner Road, Southwick	Client Sinnis Ltd
Drawing Title Pre-Existing Elevations	Drawing No / Rev ADC819/27 A

Date	Scale	Dwg Size	Plot Style	Drawn	Checked
15.08.20	1:200	A3	ADCgreyscale	AD	AD

All dimensions to be checked on site and do not scale from this drawing. This drawing should be approved by Local Authority Building Control or other appropriate checking authority prior to commencement of work. This drawing should not be reproduced without the prior consent of the author.

ADC Alistair Dodd Consulting
Architectural Services
72a Beaconsfield Road . Brighton . East Sussex . BN1 6DD
Tel: 01273 669466
Email: info@adcbrighton.co.uk
WWw.adcbrighton.com