
AMENDMENT

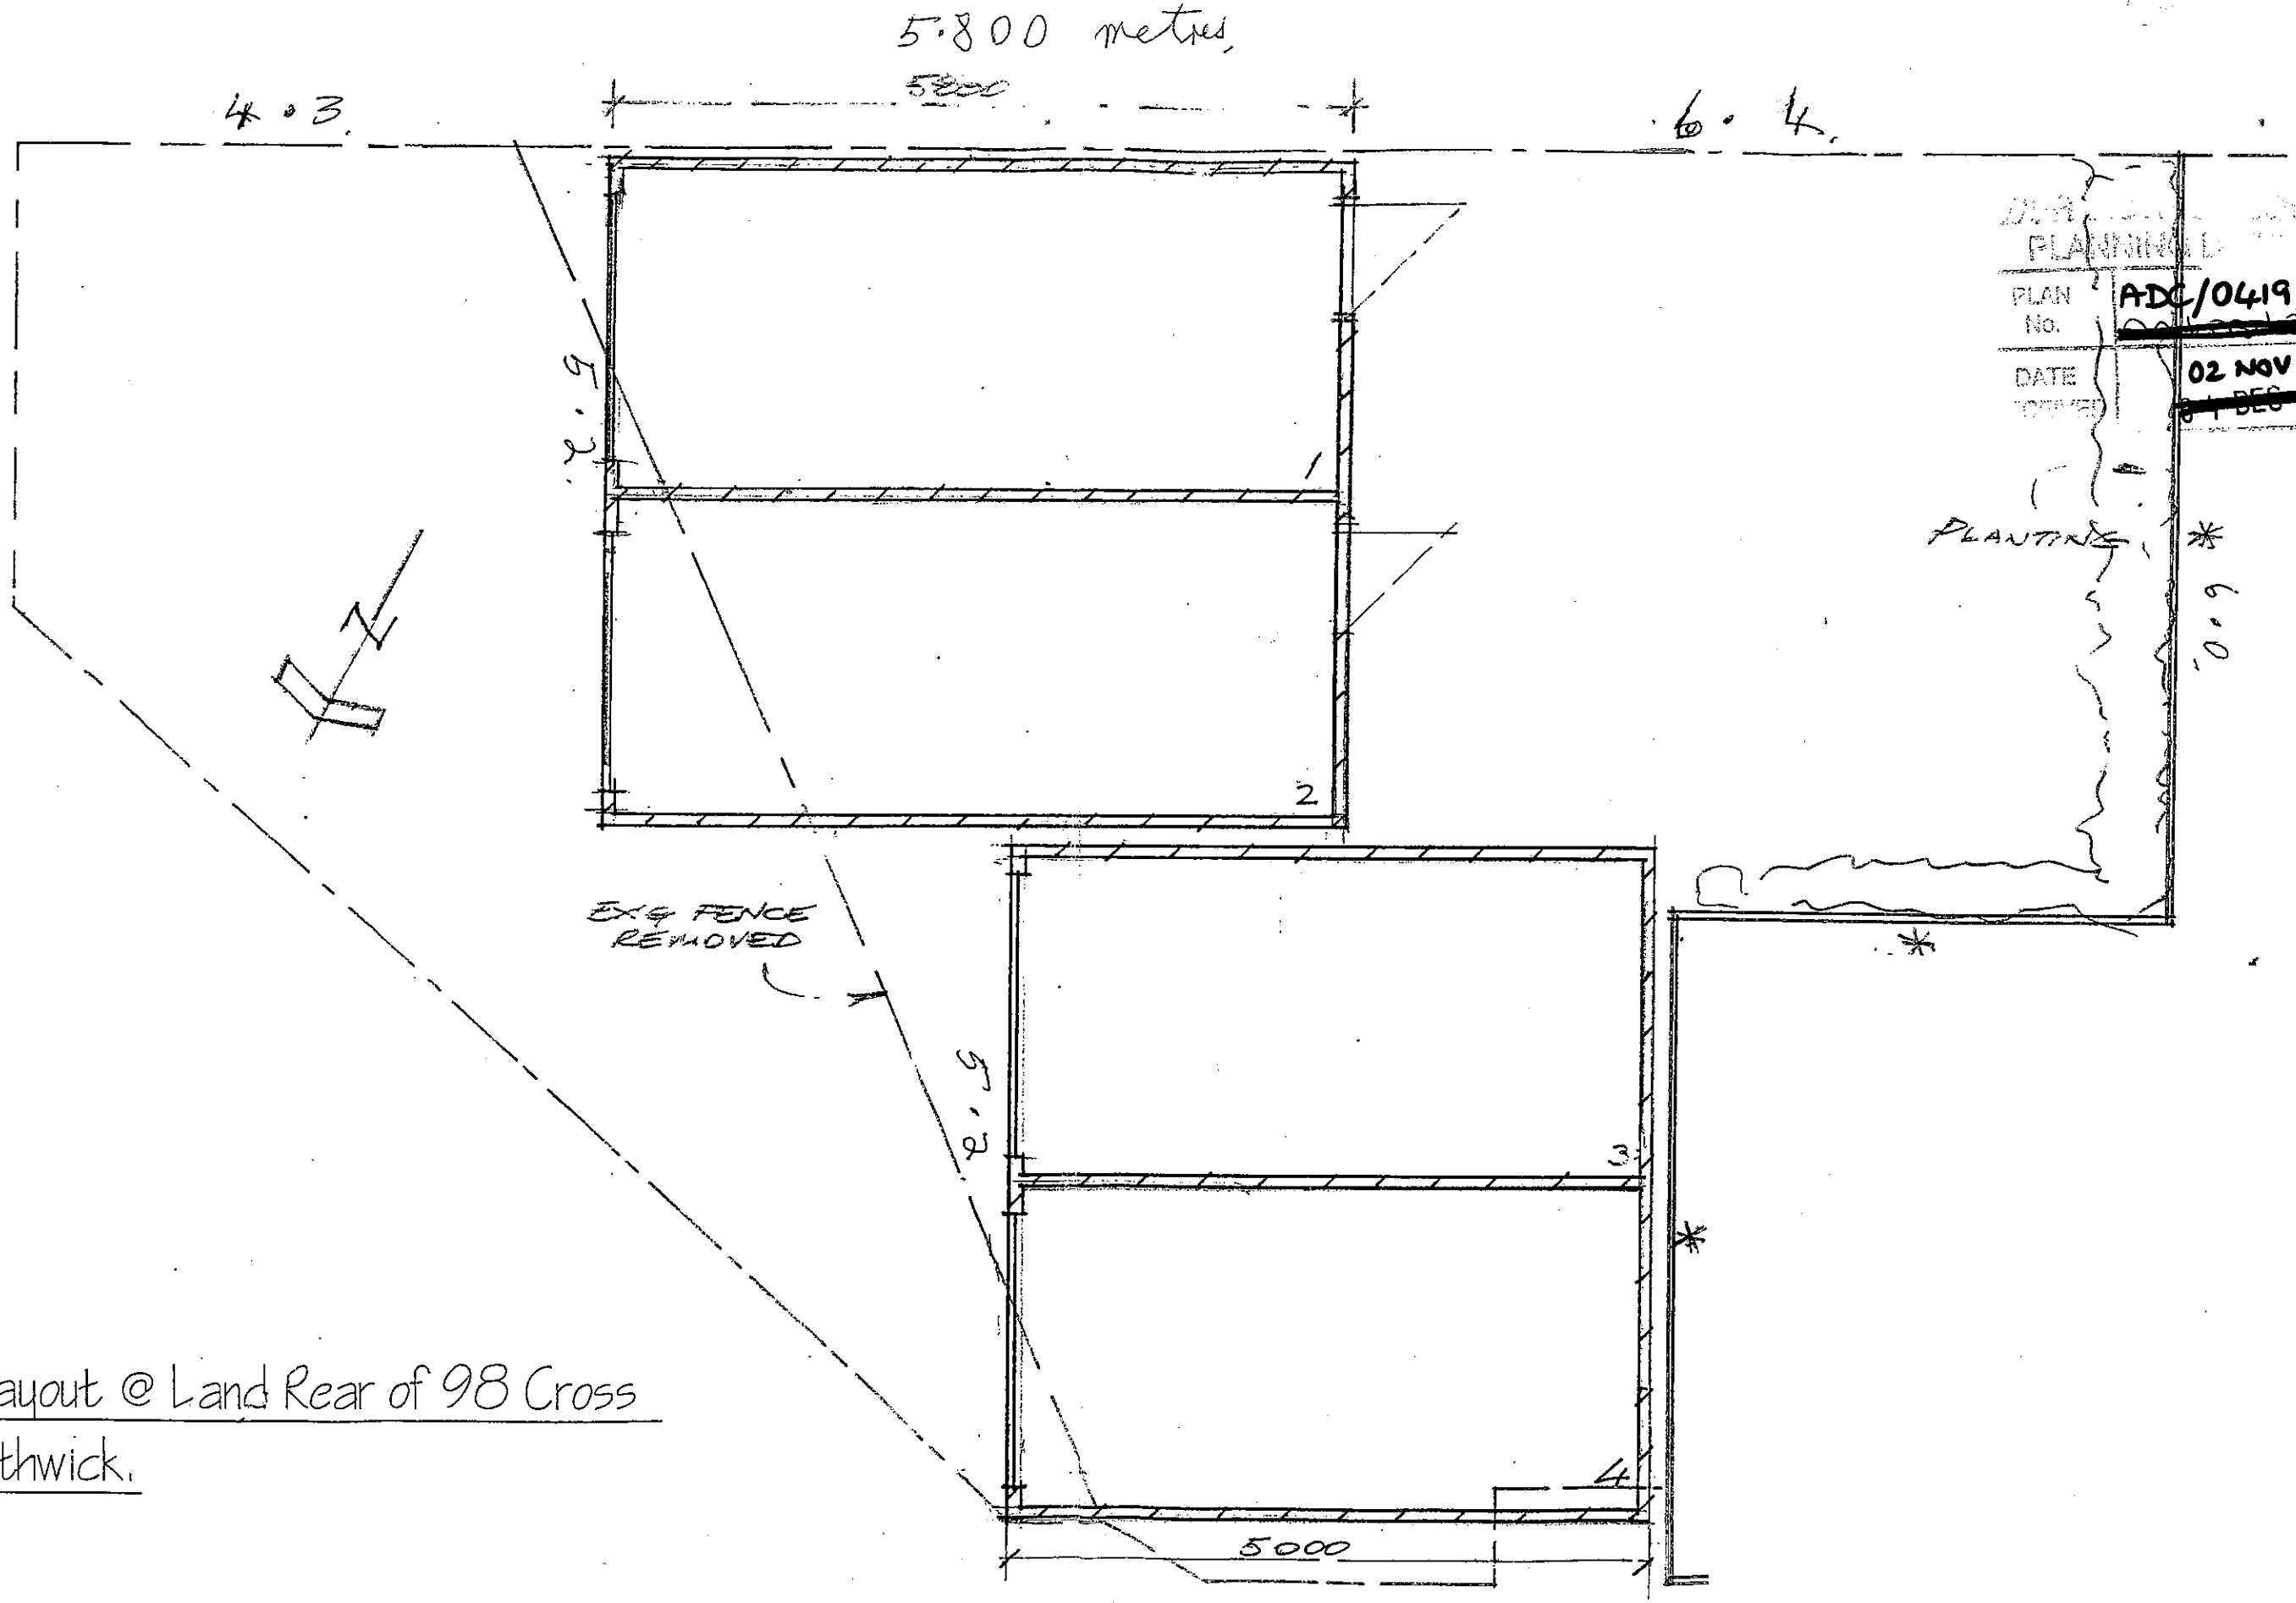

Garage Layout @ Land Rear of 98 Cross Road, Southwick.