

existing - North elevation - scale 1:100 @A1

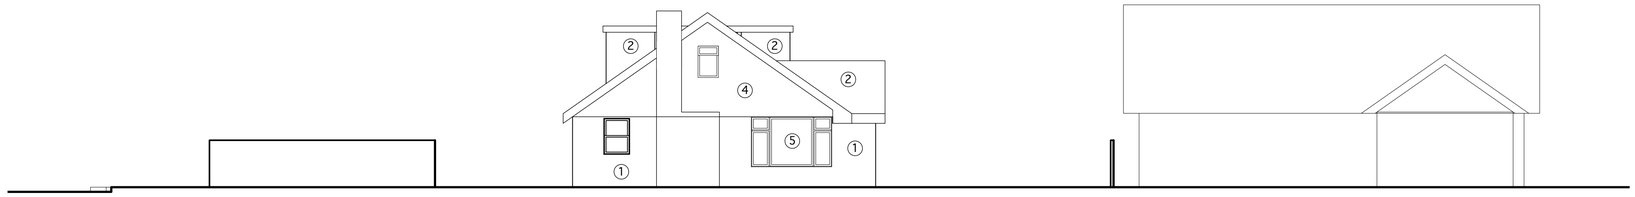

existing - West elevation - scale 1:100 @A1

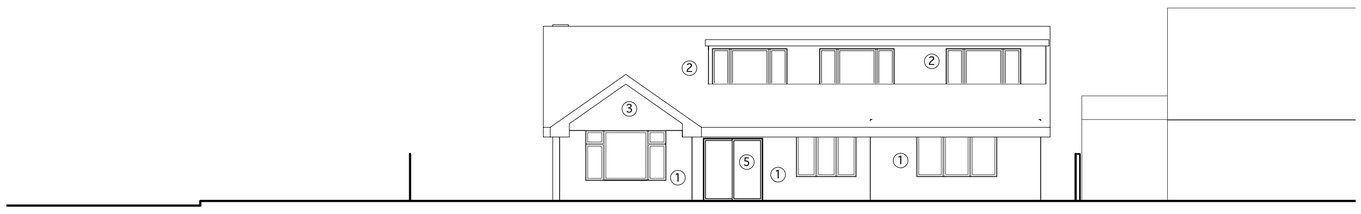

existing - South elevation - scale 1:100 @A1

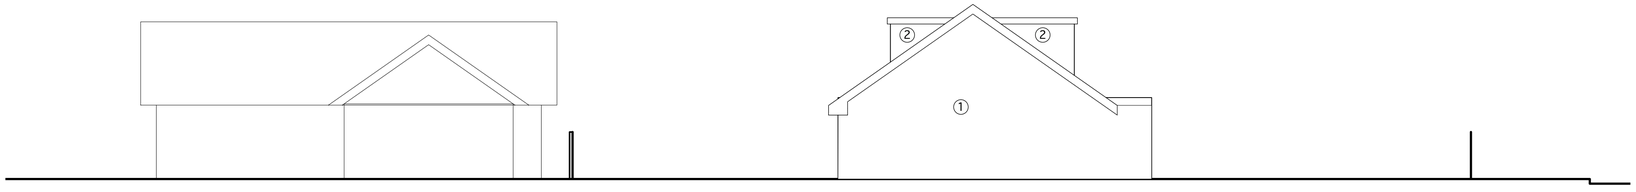

existing - East elevation - scale 1:100 @A1

0 1 2 3 4 5 6 7 8 9 10 m

GENERAL NOTES:
1: Do not scale drawings. Dimensions govern.
2: All dimensions are in millimetres unless noted otherwise.
3: All dimensions shall be verified on site before proceeding with the work.
4: thinking space ltd. shall be notified in writing of any discrepancies.
5: All information remains the property of thinking space ltd.and may not be used for any purpose whatsoever, or reproduced through any medium without the written permission of thinking space ltd.
6:All copyrights retained by thinking space ltd.
7:Subject to survey and all necessary statutory and legal consents

Materials

1 Brick

2 Clay tiles

3 Existing white weatherboarding

4 White render

5 Existing windows and doors

6 New solid timber framed ledged and framed doors

rev.	date	reason for issue	check

key:

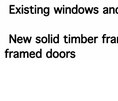

client: Alison Lapper

*thinkingspace

thinking space ltd.
a: 2 whites grounds
london se1 3la
t: +44 (0)20 7378 0146
f: +44 (0)20 7407 2148
e: info@thinkingspace.co.uk
© thinking space ltd 2009

project: **2 Falcon Close**
location: Shoreham-by-Sea, West Sussex, BN43 5HN

CAD file: 1002_m_A_--Lapperhouse

status: **Planning**

title: **elevations as existing**

series:	drawing number:		
PA	**1002 / A / 0905**		
checked	date: 17.04.09	scale: 1:100	revision: **00**