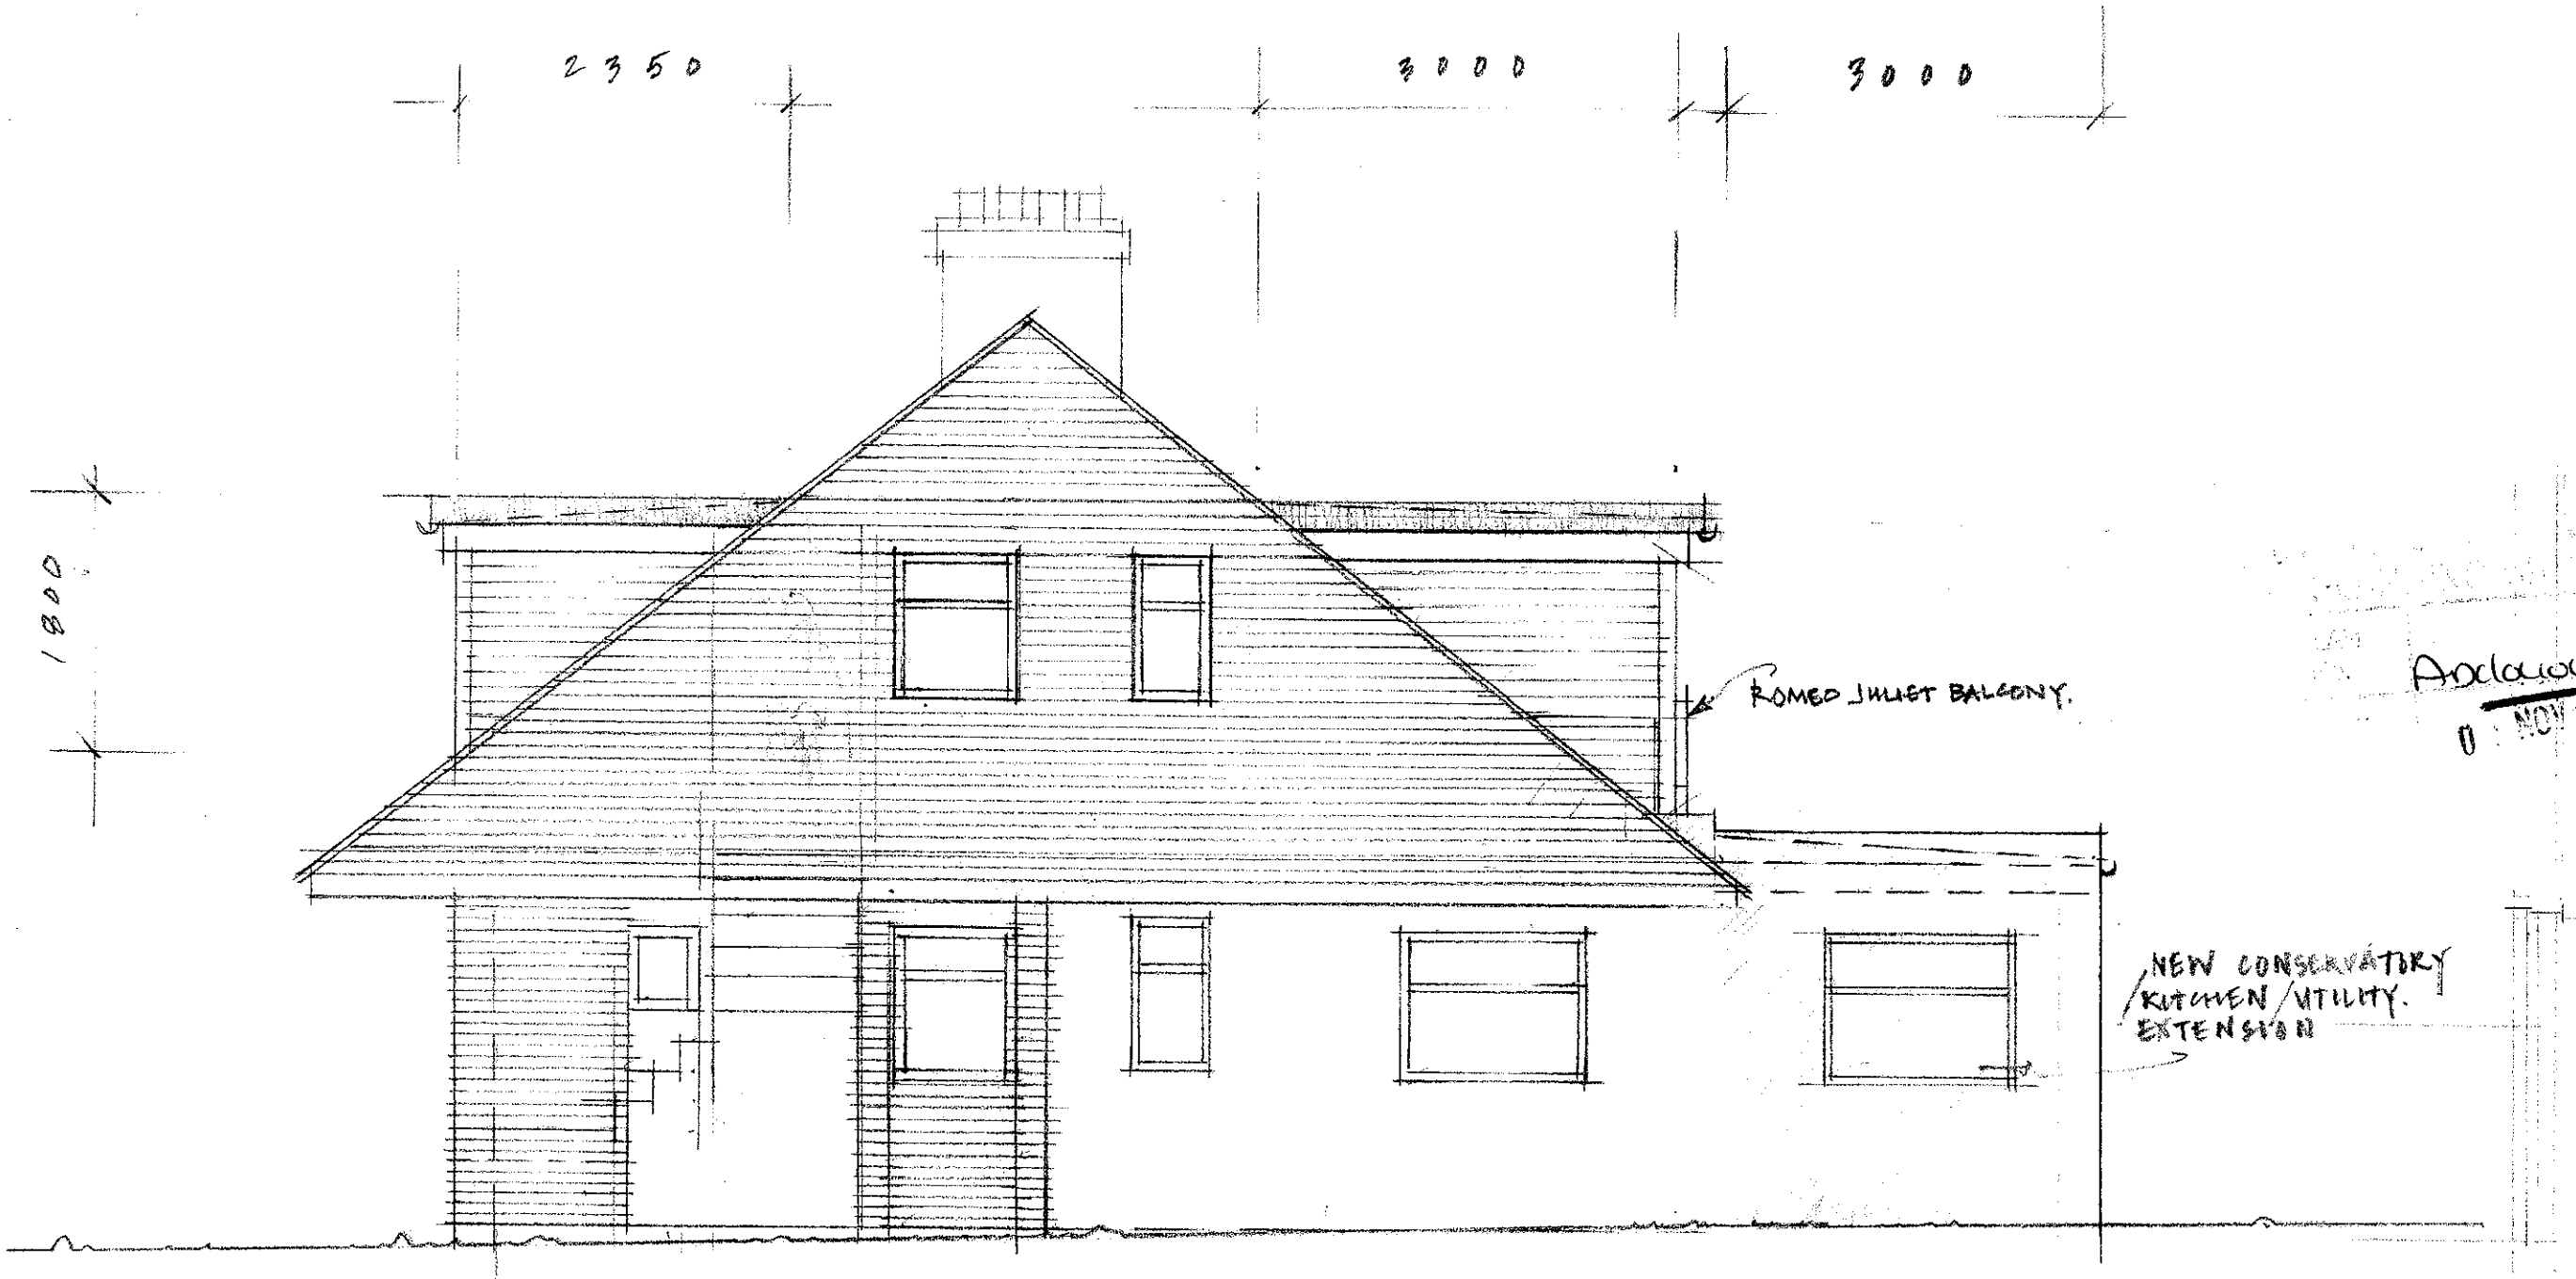

'B'-'B' SIDE ELEVATION (PROPOSED)

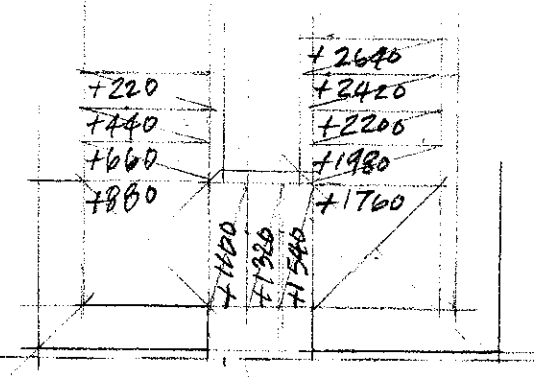

PLAN STAIRCASE (PROPOSED)