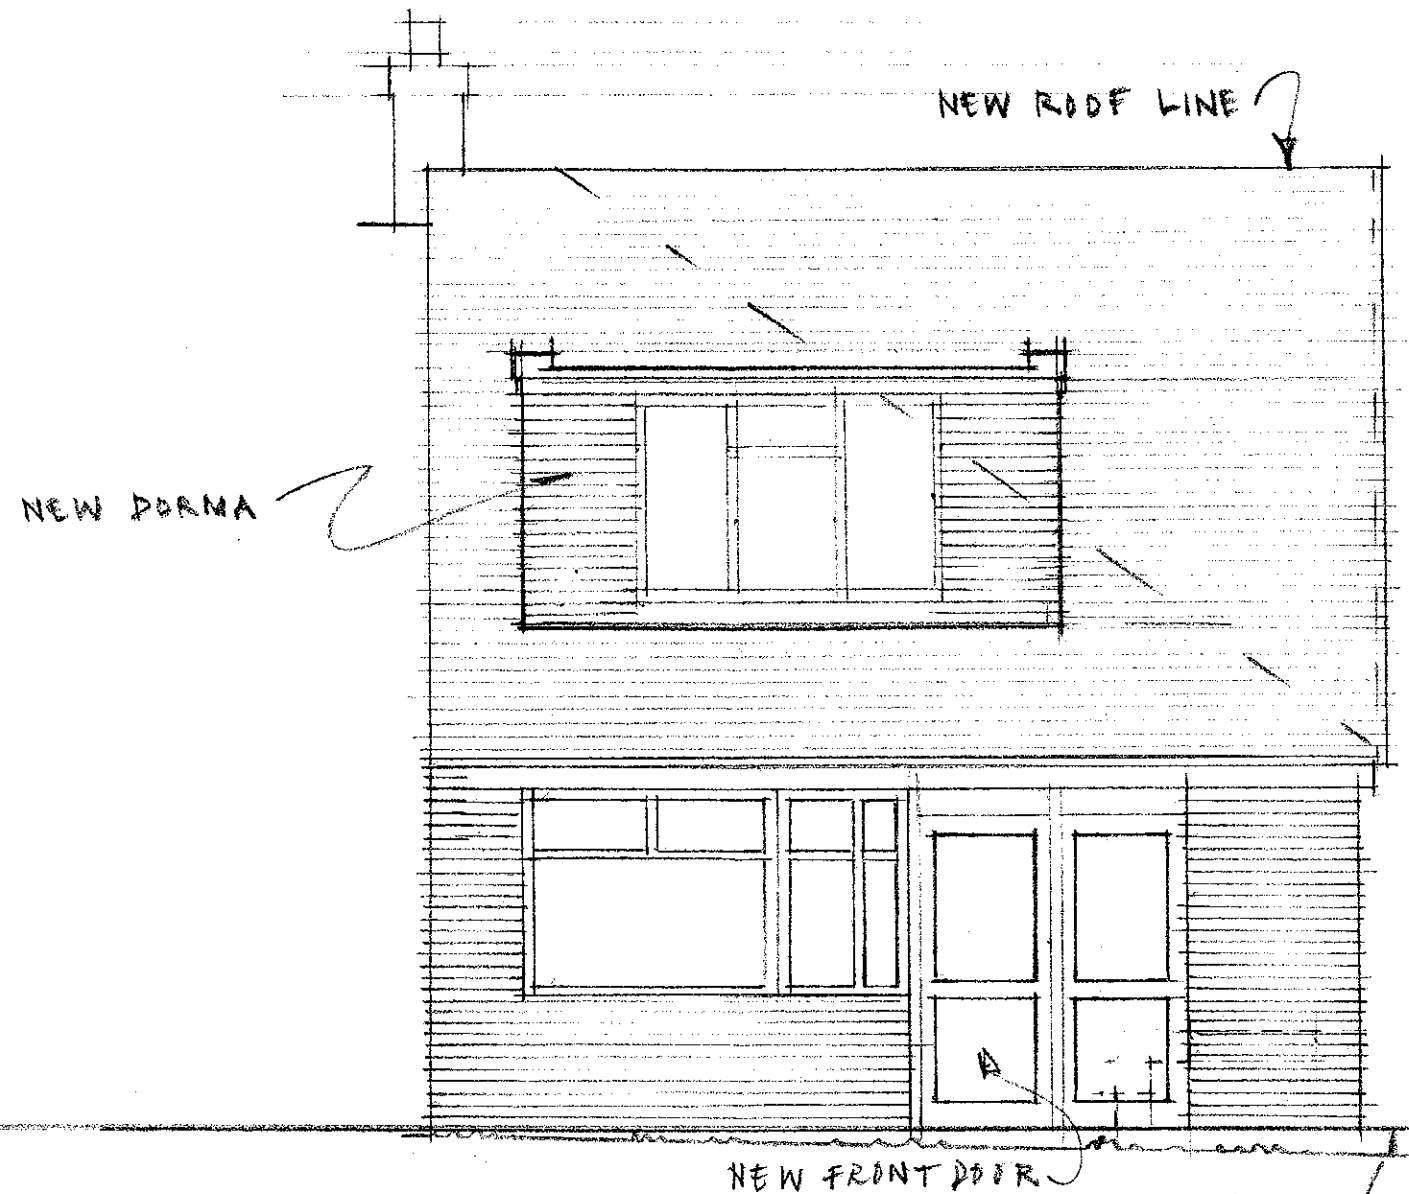

FRONT ELEVATION (PROPOSED)