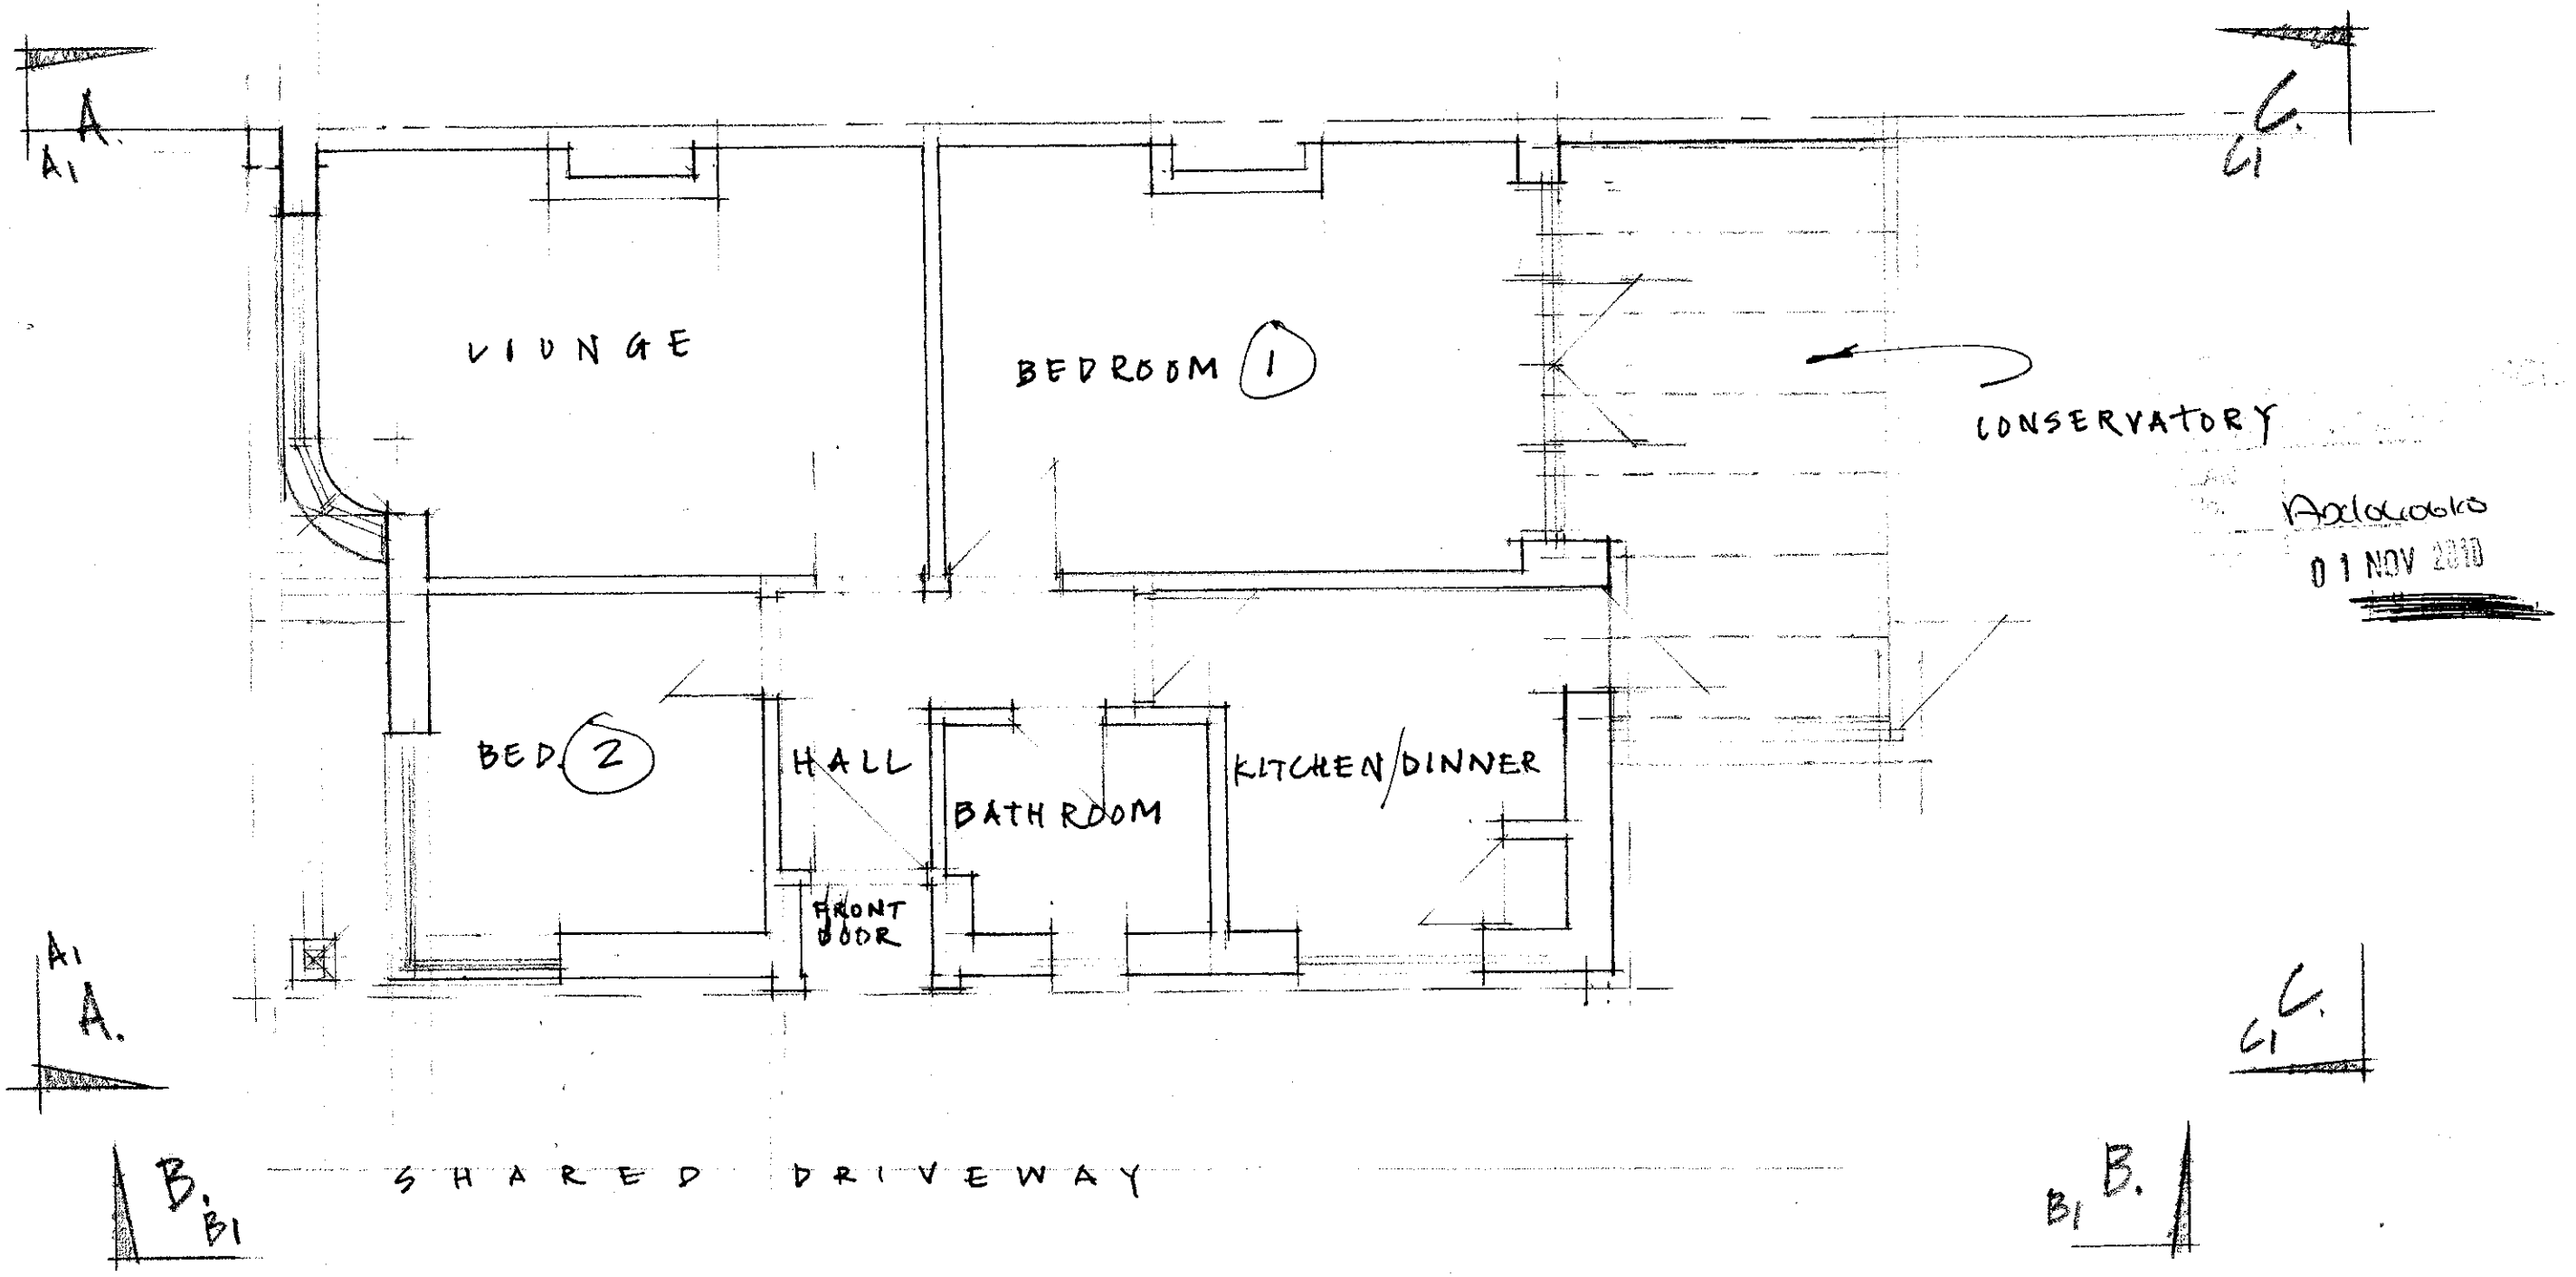

Received
01 NOV 2010

PLAN GROUND FLOOR EXISTING SCALE 1:50