
NOTE THAT ALL OFFICES ARE EXISTING
TRAILER OR PORTACABIN UNITS

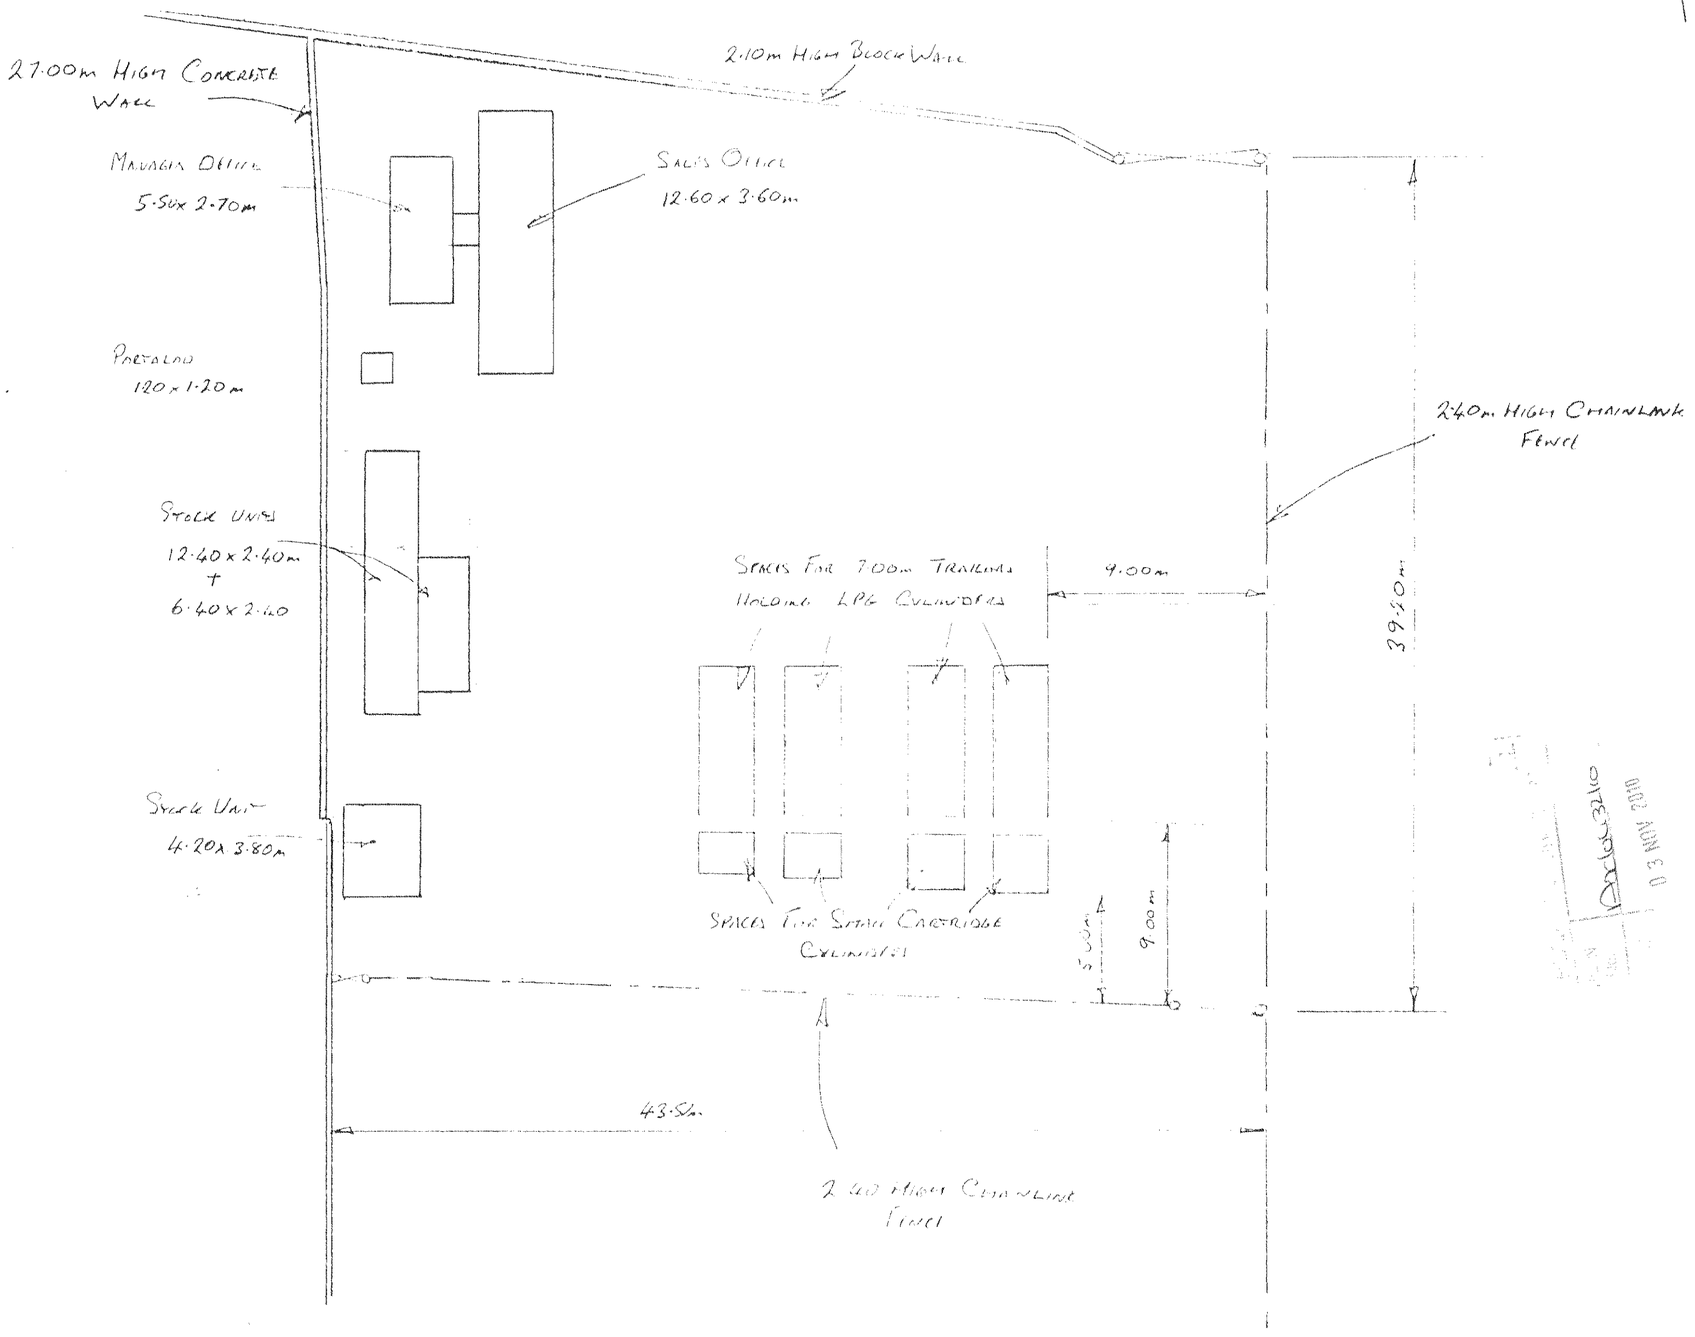

Contractors and subcontractors must check and agree all dimensions before preparing shop drawings or commencing work on site.
Written dimensions only are to be used from this drawing – if any doubts exist ask for clarification.

This drawing and the copyrights and patents therein are the property of The Calor Group Limited and may not be used or reproduced without prior written consent.

NOTES

APPLICATION COMPRISES OF MOVEMENT OF EXISTING OFFICES (PORTACABINS) AND CONTINUATION OF OPEN STORAGE, DISTRIBUTION AND SALE OF INDUSTRIAL GASES (INCL. LPG.) RENEWAL OF SU/163/98

REVISIONS

Project

Client SHOREHAM CALOR CENTRE

Title SITE PLAN

CALOR Group
The Property Department
Calor Group Limited
Appleton Park
Riding Court Road
Datchet, Slough SL3 9JG

Date:	Drawn:	Checked:
17/9/04	RGS	

Scale(s) 1:200

Drwg. no. RGS/SHO/001