NOTE: NOT FOR CONSTRUCTION

54 ROSE WALK,

GORING-BY-SEA,
BN12 4AT

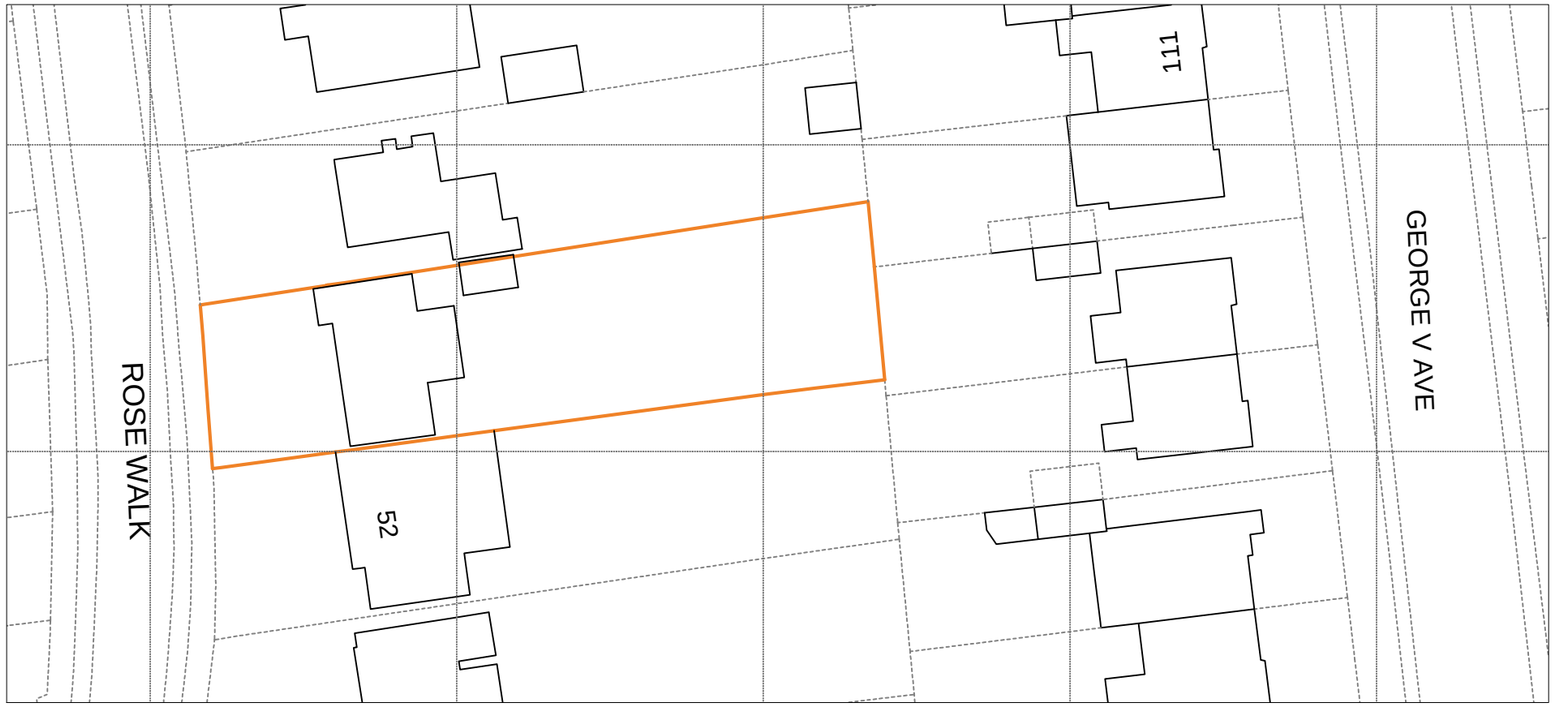

SITE LOCATION PLAN 1:500

TABLE OF CONTENTS:

1. COVER PAGE
2. SITE BLOCK PLAN
3. SITE PLANS (EXISTING & PROPOSED)
4. EXISTING PLANS-1
5. EXISTING PLANS-2
6. EXISTING ELEVATIONS
7. PROPOSED PLANS -1
8. PROPOSED PLANS -2
9. PROPOSED ELEVATIONS
10. EXISTING SECTIONS
11. PROPOSED SECTIONS

KEY: SITE BOUNDARY

SCALE BAR 1:500

0 10 50

METRES

Copyright in design of this drawing is the property of BAYA

- Reproduction in whole or in part is forbidden without written permission from BAYA
- All dimensions to be cross checked on site prior to construction. Any discrepancies to be reported to BAYA immediately
- Print out to actual size.
- Copyright in design of this drawing is the property of BAYA

54 ROSEWALK, GORING-BY-SEA BN12 4AT
Date:04/09/2023
Scale: As noted @ A3
Drawing Code: 54/RW-01
Revision: R0
Cover Page

0800 246 5779 info@bayadesign.co.uk
13 Clifton Vale, Bristol, BS8 4PT