
AMENDMENT

ARTHING SERVICES


AWDM/0473/17

24 MAY 2017

AMENDMENT

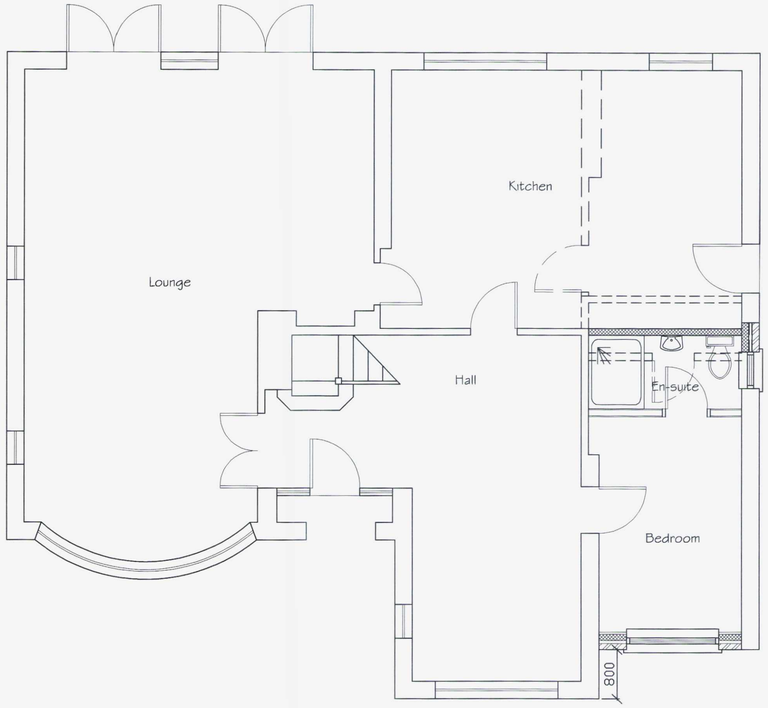


Proposed Ground Floor Plan

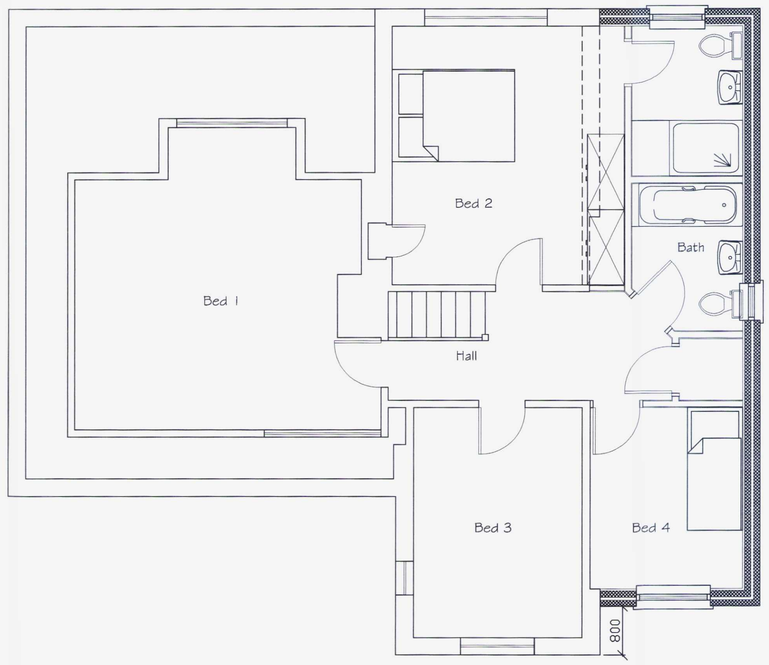


Proposed First Floor Plan




SCALE 1:50

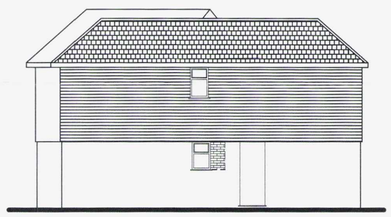

Proposed Side (North) Elevation

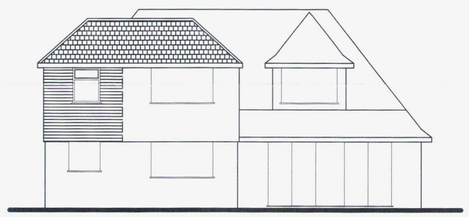

Proposed Rear (West) Elevation

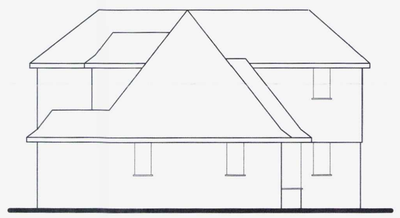

Proposed Side (South) Elevation



Proposed Front (East) Elevation



SCALE 1:100

Tony Rogers
Building Consultants
Address: 40 Dawn Crescent, Upper Beeding
West Sussex, BN44 3WH
Telephone: 01903 815225 Fax: 01903 815225

Rev.	Date:	Revision Description:
A	May 2017	Extension reduced in size and roof altered
B	May 2017	Recess from existing two storey extension increased
C	May 2017	Roof pitch altered

Client: Mr & Mrs P Huxtable

Address: 71 Buckingham Road
Shoreham
West Sussex
BN43 5UD

Project: Proposed first floor side/rear extension and two storey front extension

Scale: 1:50 1:100
Paper Size A1

Date: February 2017

Drawing No: 16/1205/02

Drawn By: AWR

Revision: C