


South West Elevation



South East Elevation



North East Elevation

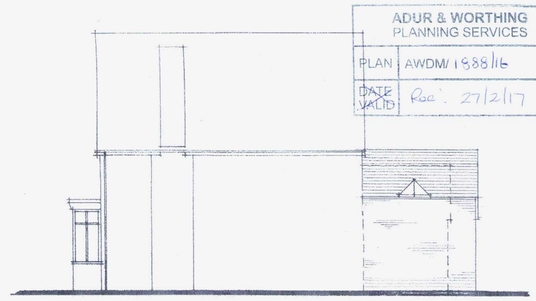


North West Elevation

ADUR & WORTHING
PLANNING SERVICES
PLAN AWDM/1988/16
DATE VALID Rec'd 27/2/17






Block Plan
SCALE 1:500 0 10 20 30

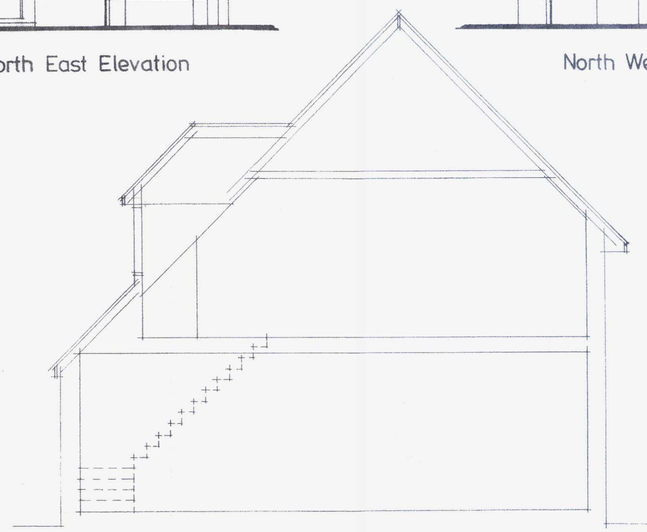


Section

REVISIONS
REV 'A' 23.2.17
Proposed roof and doors amended.

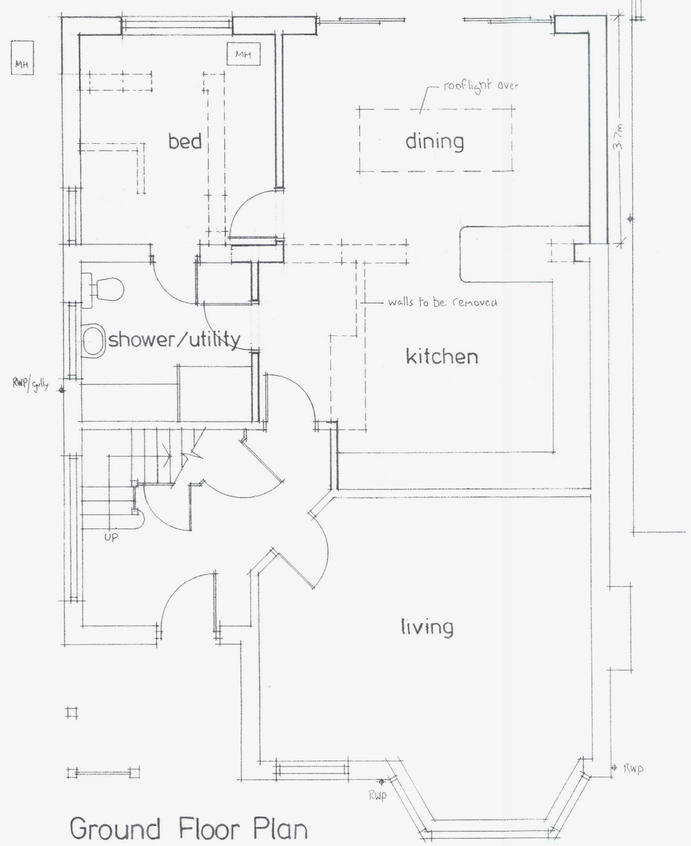


Ground Floor Plan

A1 PAPER SIZE SCALE 1:50 0 1 2 3 4 5
1:100 0 1 2 3 4 5 6 7 8 9 10

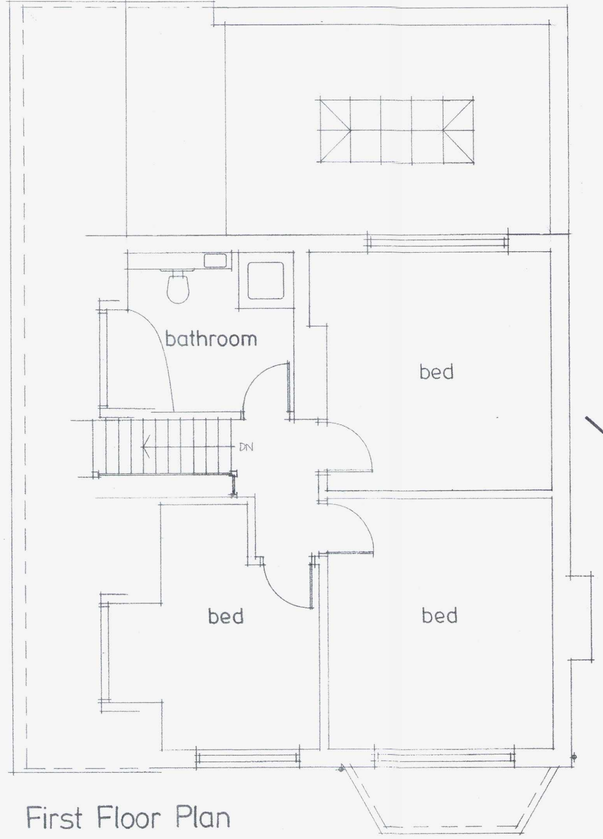

First Floor Plan

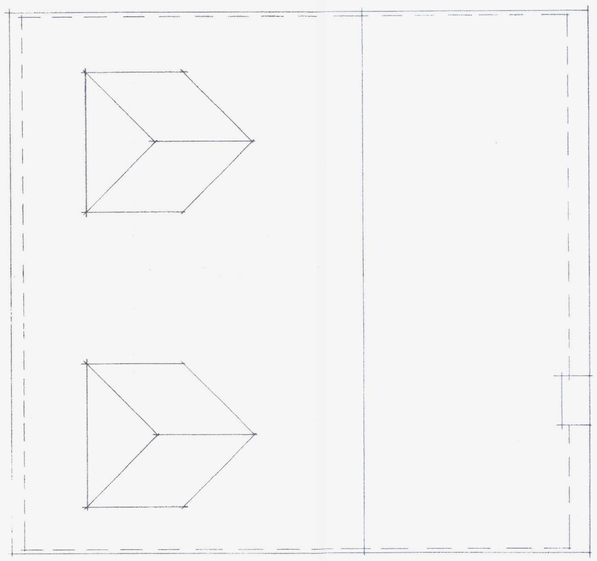

Roof Plan

Do not scale from this drawing all dimensions must be checked on site. This drawing is the sole copyright of Insite Planning Ltd.

Insite Planning Ltd
5 Beechwood Avenue
Brighton, East Sussex
BN1 8ED
Tel: 01273 558118
Email: insiteplanning@yahoo.co.uk

Client:

Job:
65 Cross Road
Southwick

Proposed Single Storey Rear Extension

Date: Feb 2017 Scale: 1:50, 1:100

Drawing No. 1652/2060 A