

South West Elevation



South East Elevation

ADUR & WORTHING
PLANNING SERVICES

PLAN	AWDM/ 1989/16
DATE VALID	Rec 21/12/17



North East Elevation

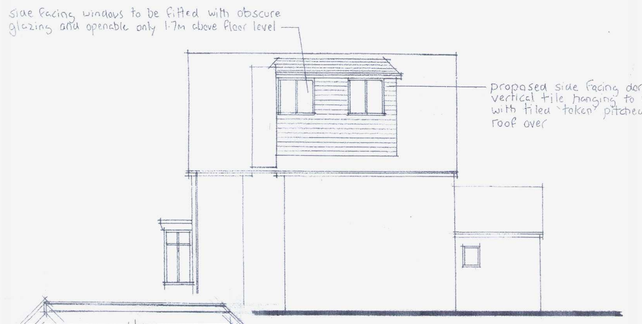

North West Elevation

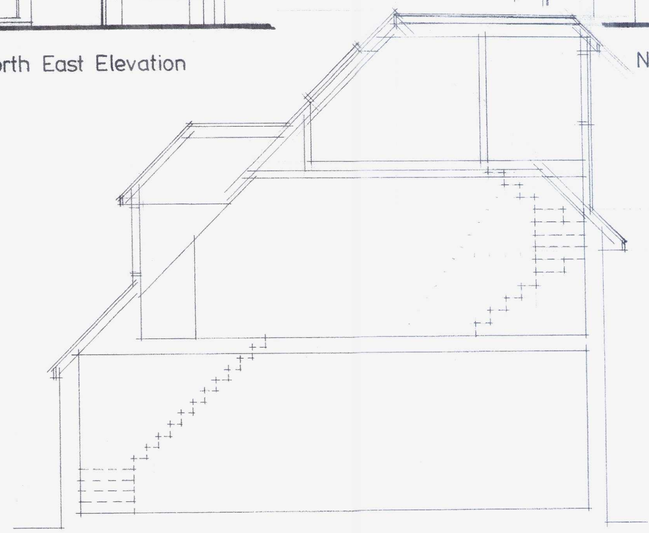

Section

REVISIONS
REV 'A' 14/2/17
Dormer and stair position moved.



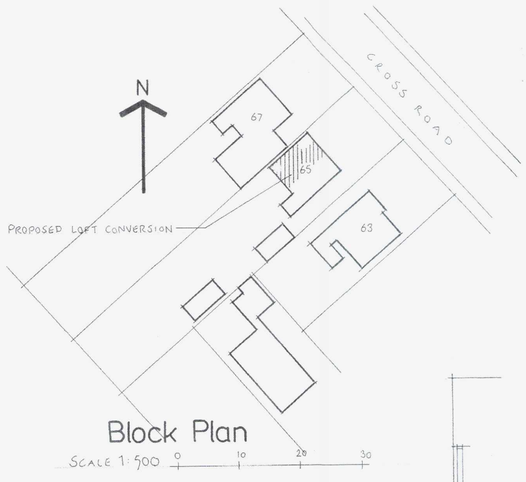

Block Plan
SCALE 1:500 0 10 20 30

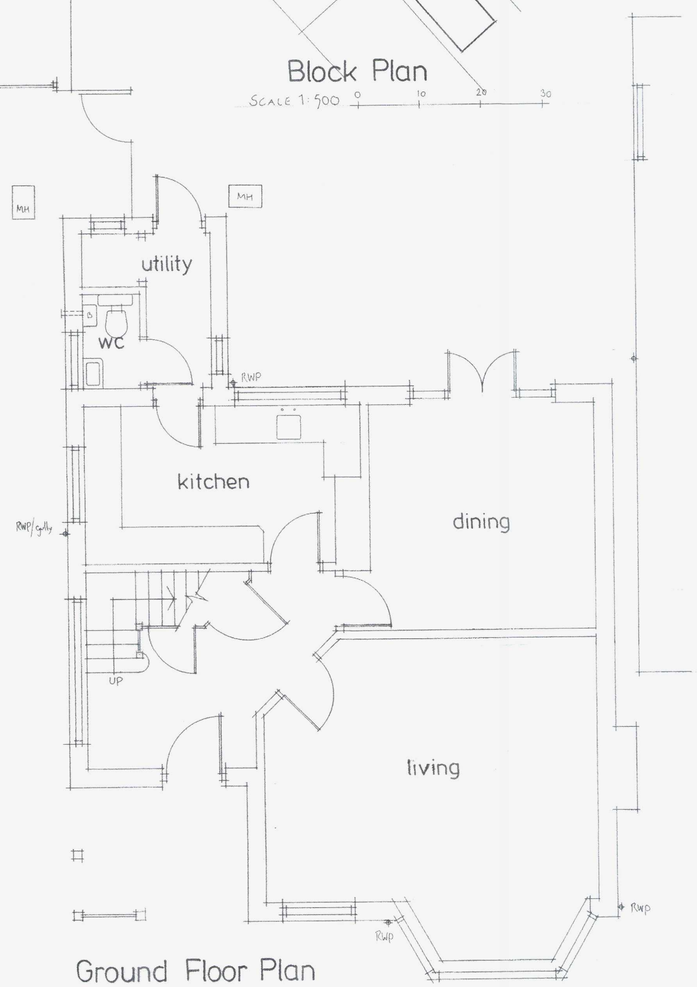

Ground Floor Plan

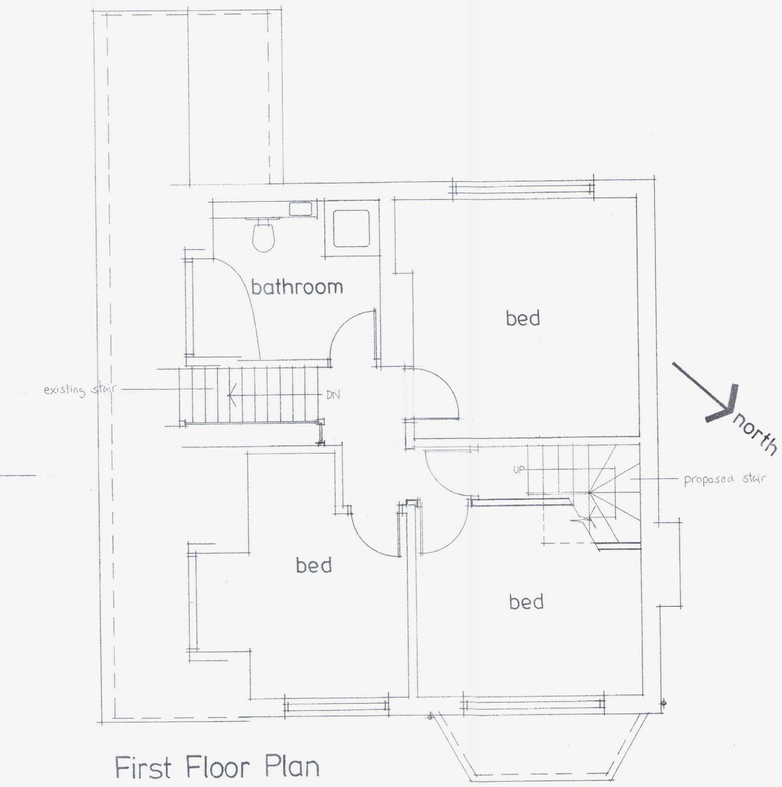

First Floor Plan

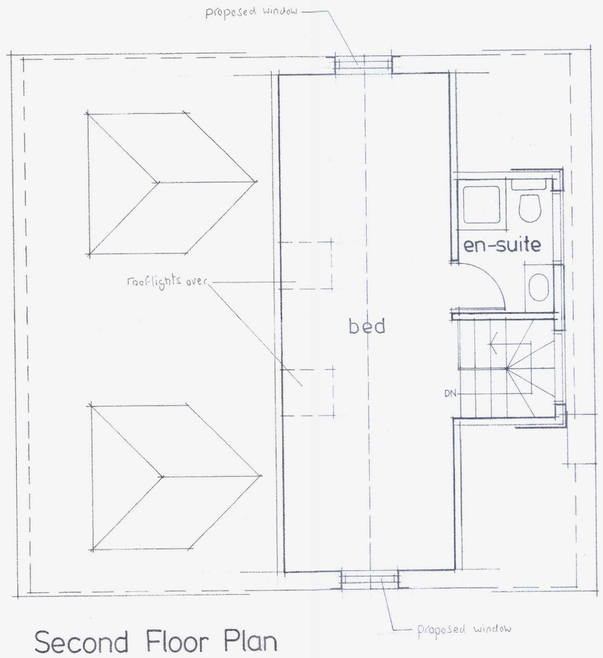

Second Floor Plan

A1 PAPER SIZE SCALE 1:50 0 1 2 3 4 5
1:100 0 1 2 3 4 5 6 7 8 9 10

Do not scale from this drawing all dimensions must be checked on site. This drawing is the sole copyright of Insite Planning Ltd.

Insite Planning Ltd
5 Beechwood Avenue
Brighton, East Sussex
BN1 8ED
Tel: 01273 558118
Email: insiteplanning@yahoo.co.uk

Client:

Job:
65 Cross Road
Southwick

Proposed
Loft Conversion

Date: Nov 2016 Scale: 1:50, 1:100

Drawing No. 1652 / 2045 A