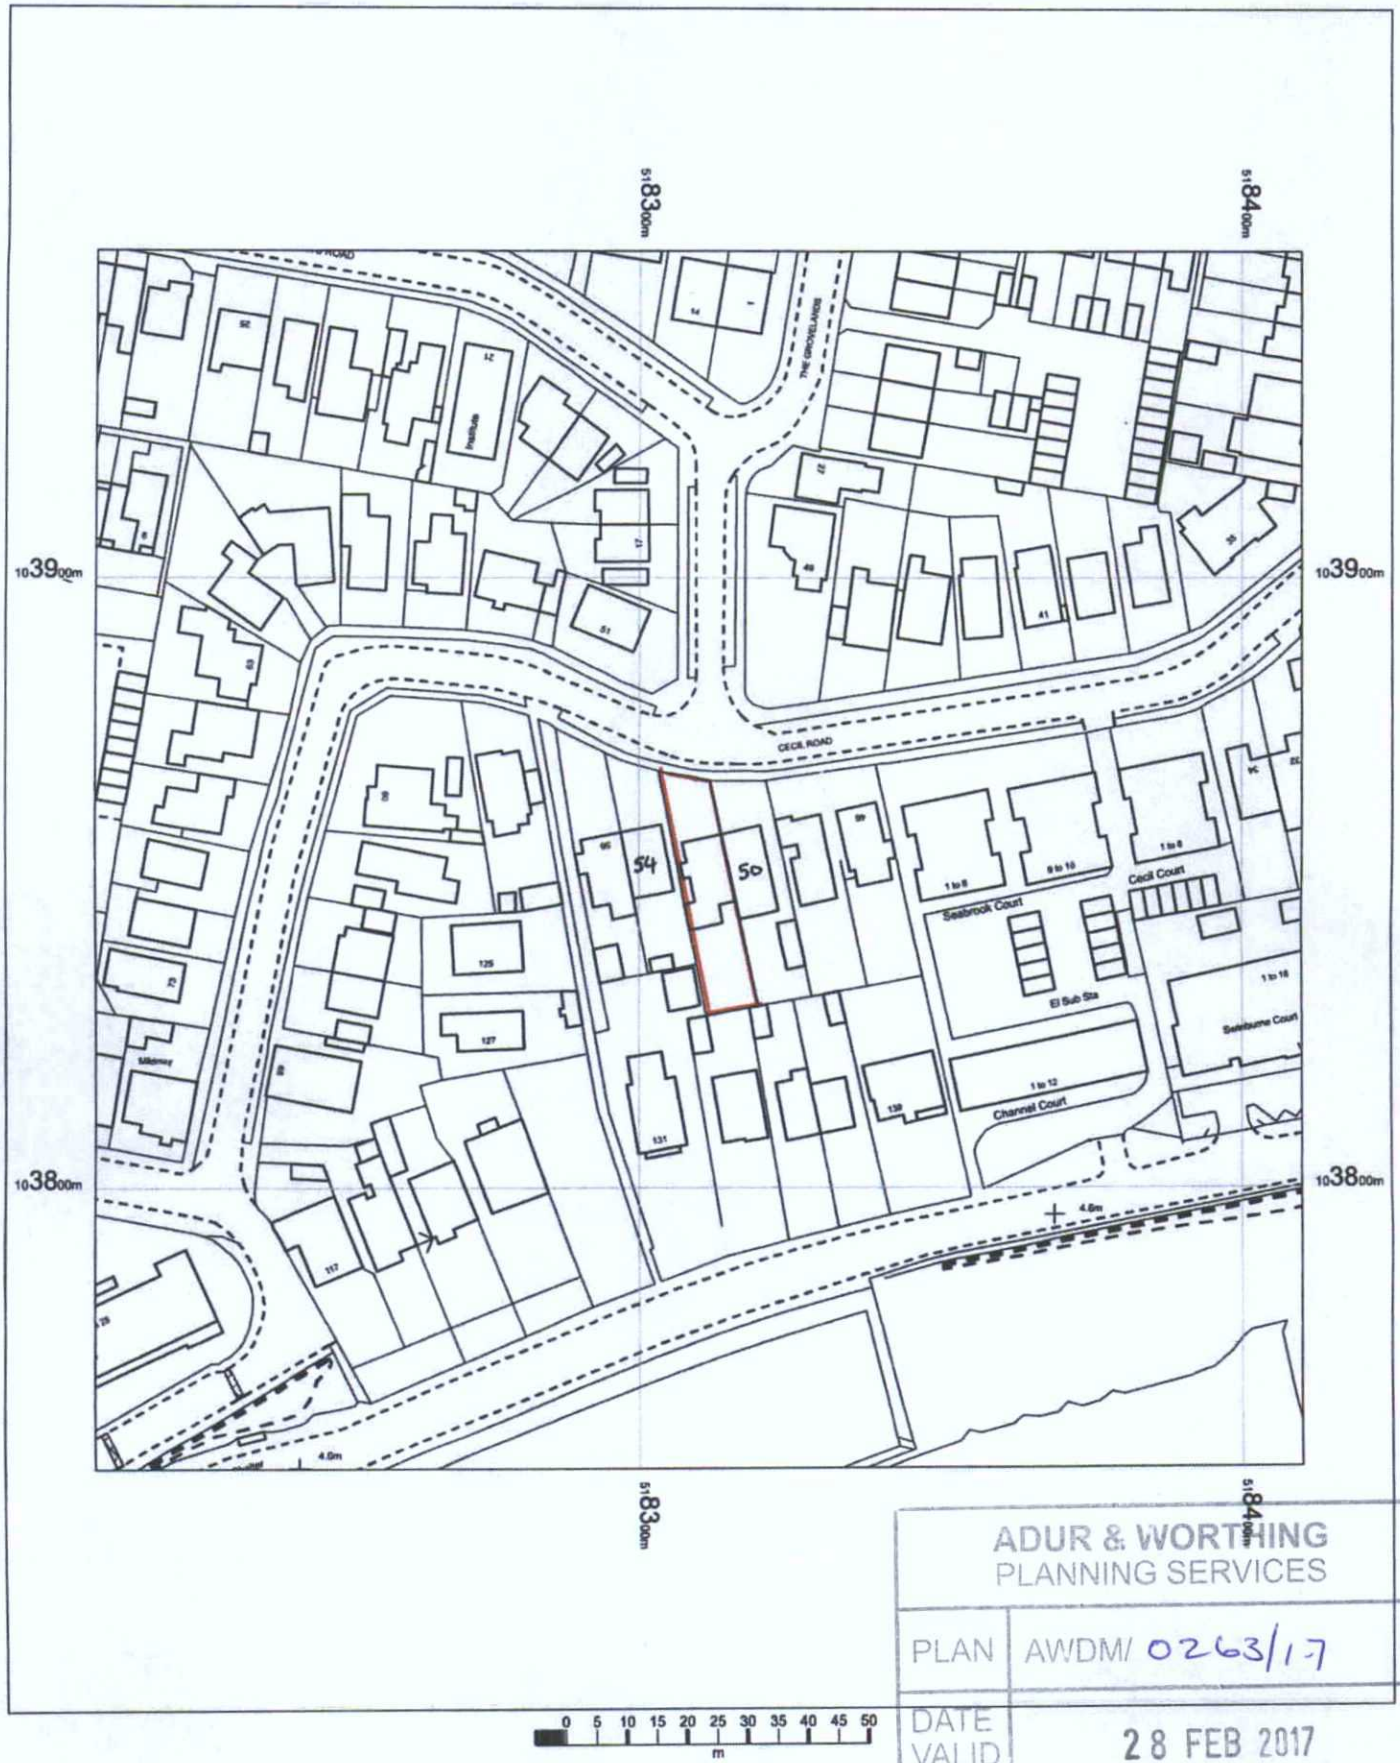


ADUR & WORTHING
PLANNING SERVICES

PLAN	AWDM/ 0263/17
DATE VALID	28 FEB 2017

52 Cecil Road
Lancing
West Sussex
BN15 8HP

OS MasterMap 1250/2500/10000 scale
16 February 2017, ID: BW1-00600119
www.blackwellmapping.co.uk

1:1250 scale print at A4, Centre: 518310 E, 103854 N

©Crown Copyright and database rights 2016 OS 100019980

N

BLACKWELL'S
www.blackwellmapping.co.uk
TEL: 01865 333 677
maps.oxford@blackwell.co.uk