


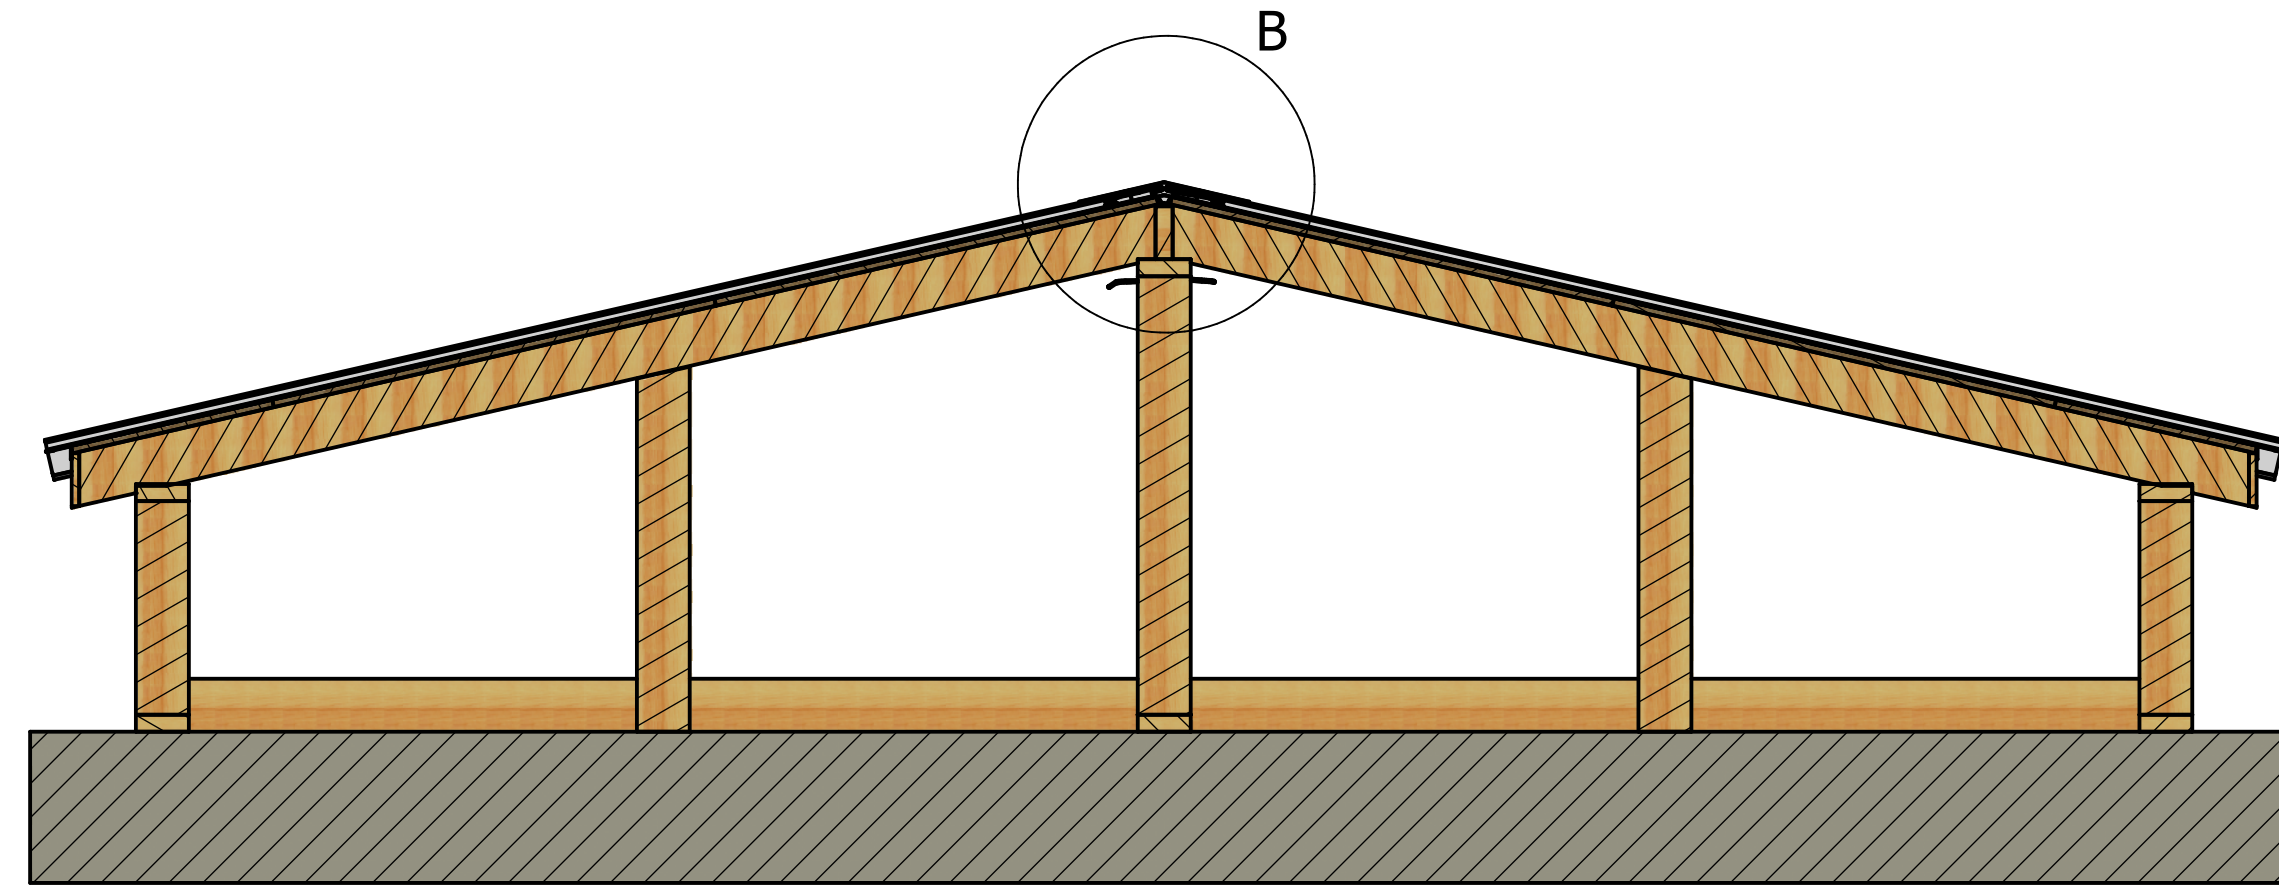


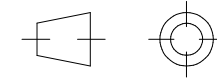


SECTIONAL GABLE ELEVATION A-A (1 : 20)

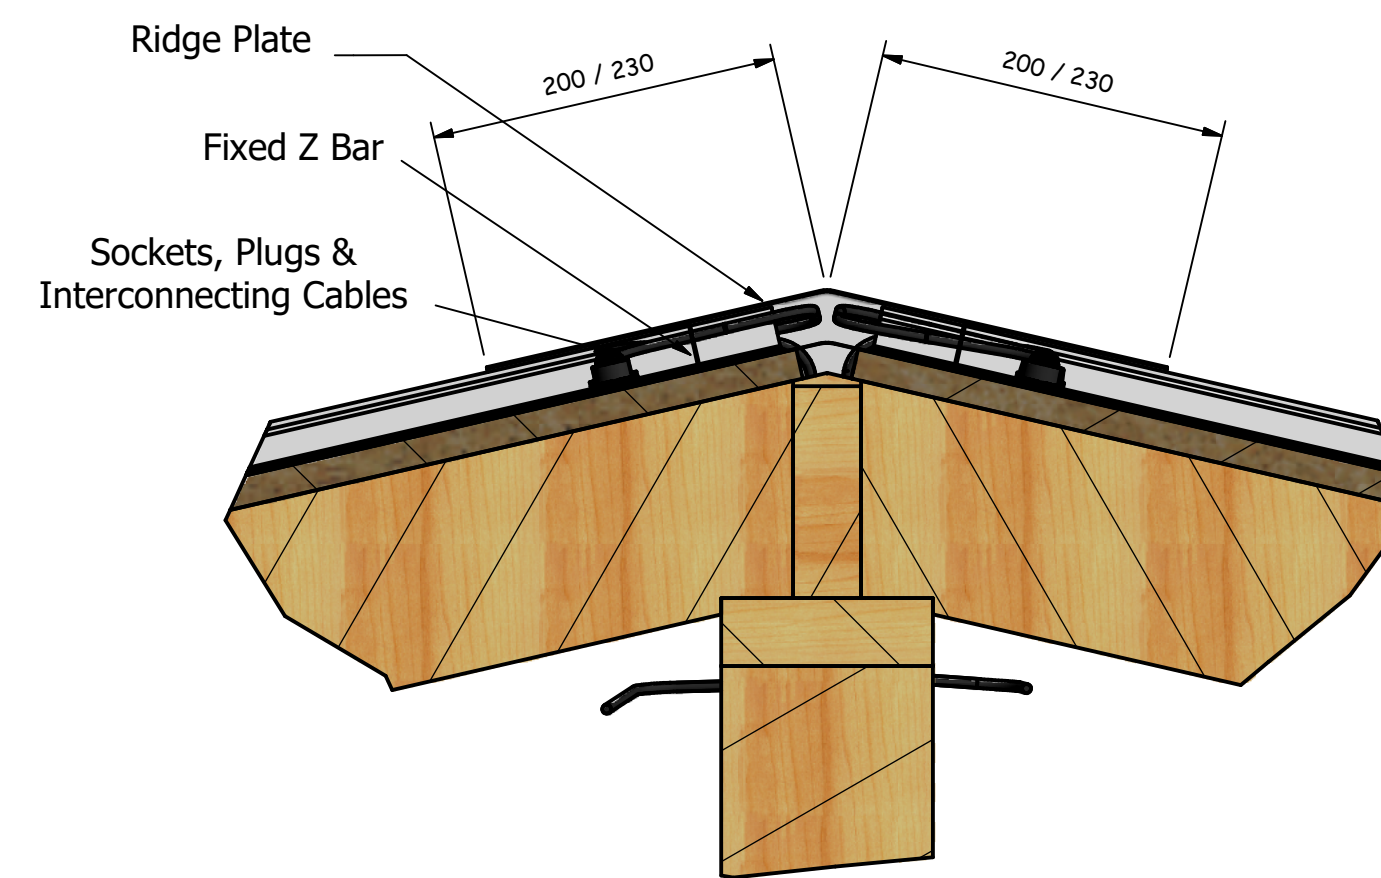


PARTIAL SECTION B (1 : 5)

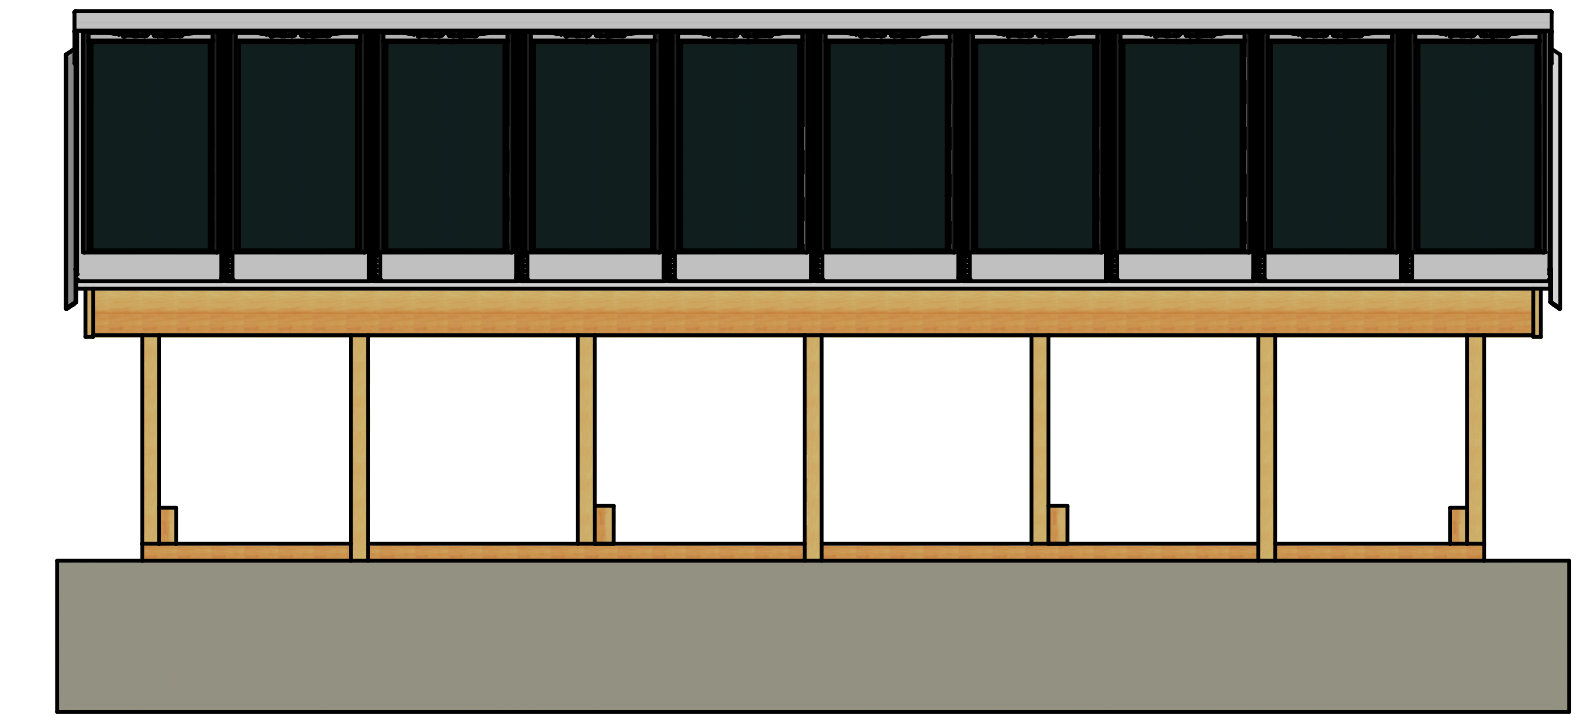


SIDE ELEVATION (1 : 20)

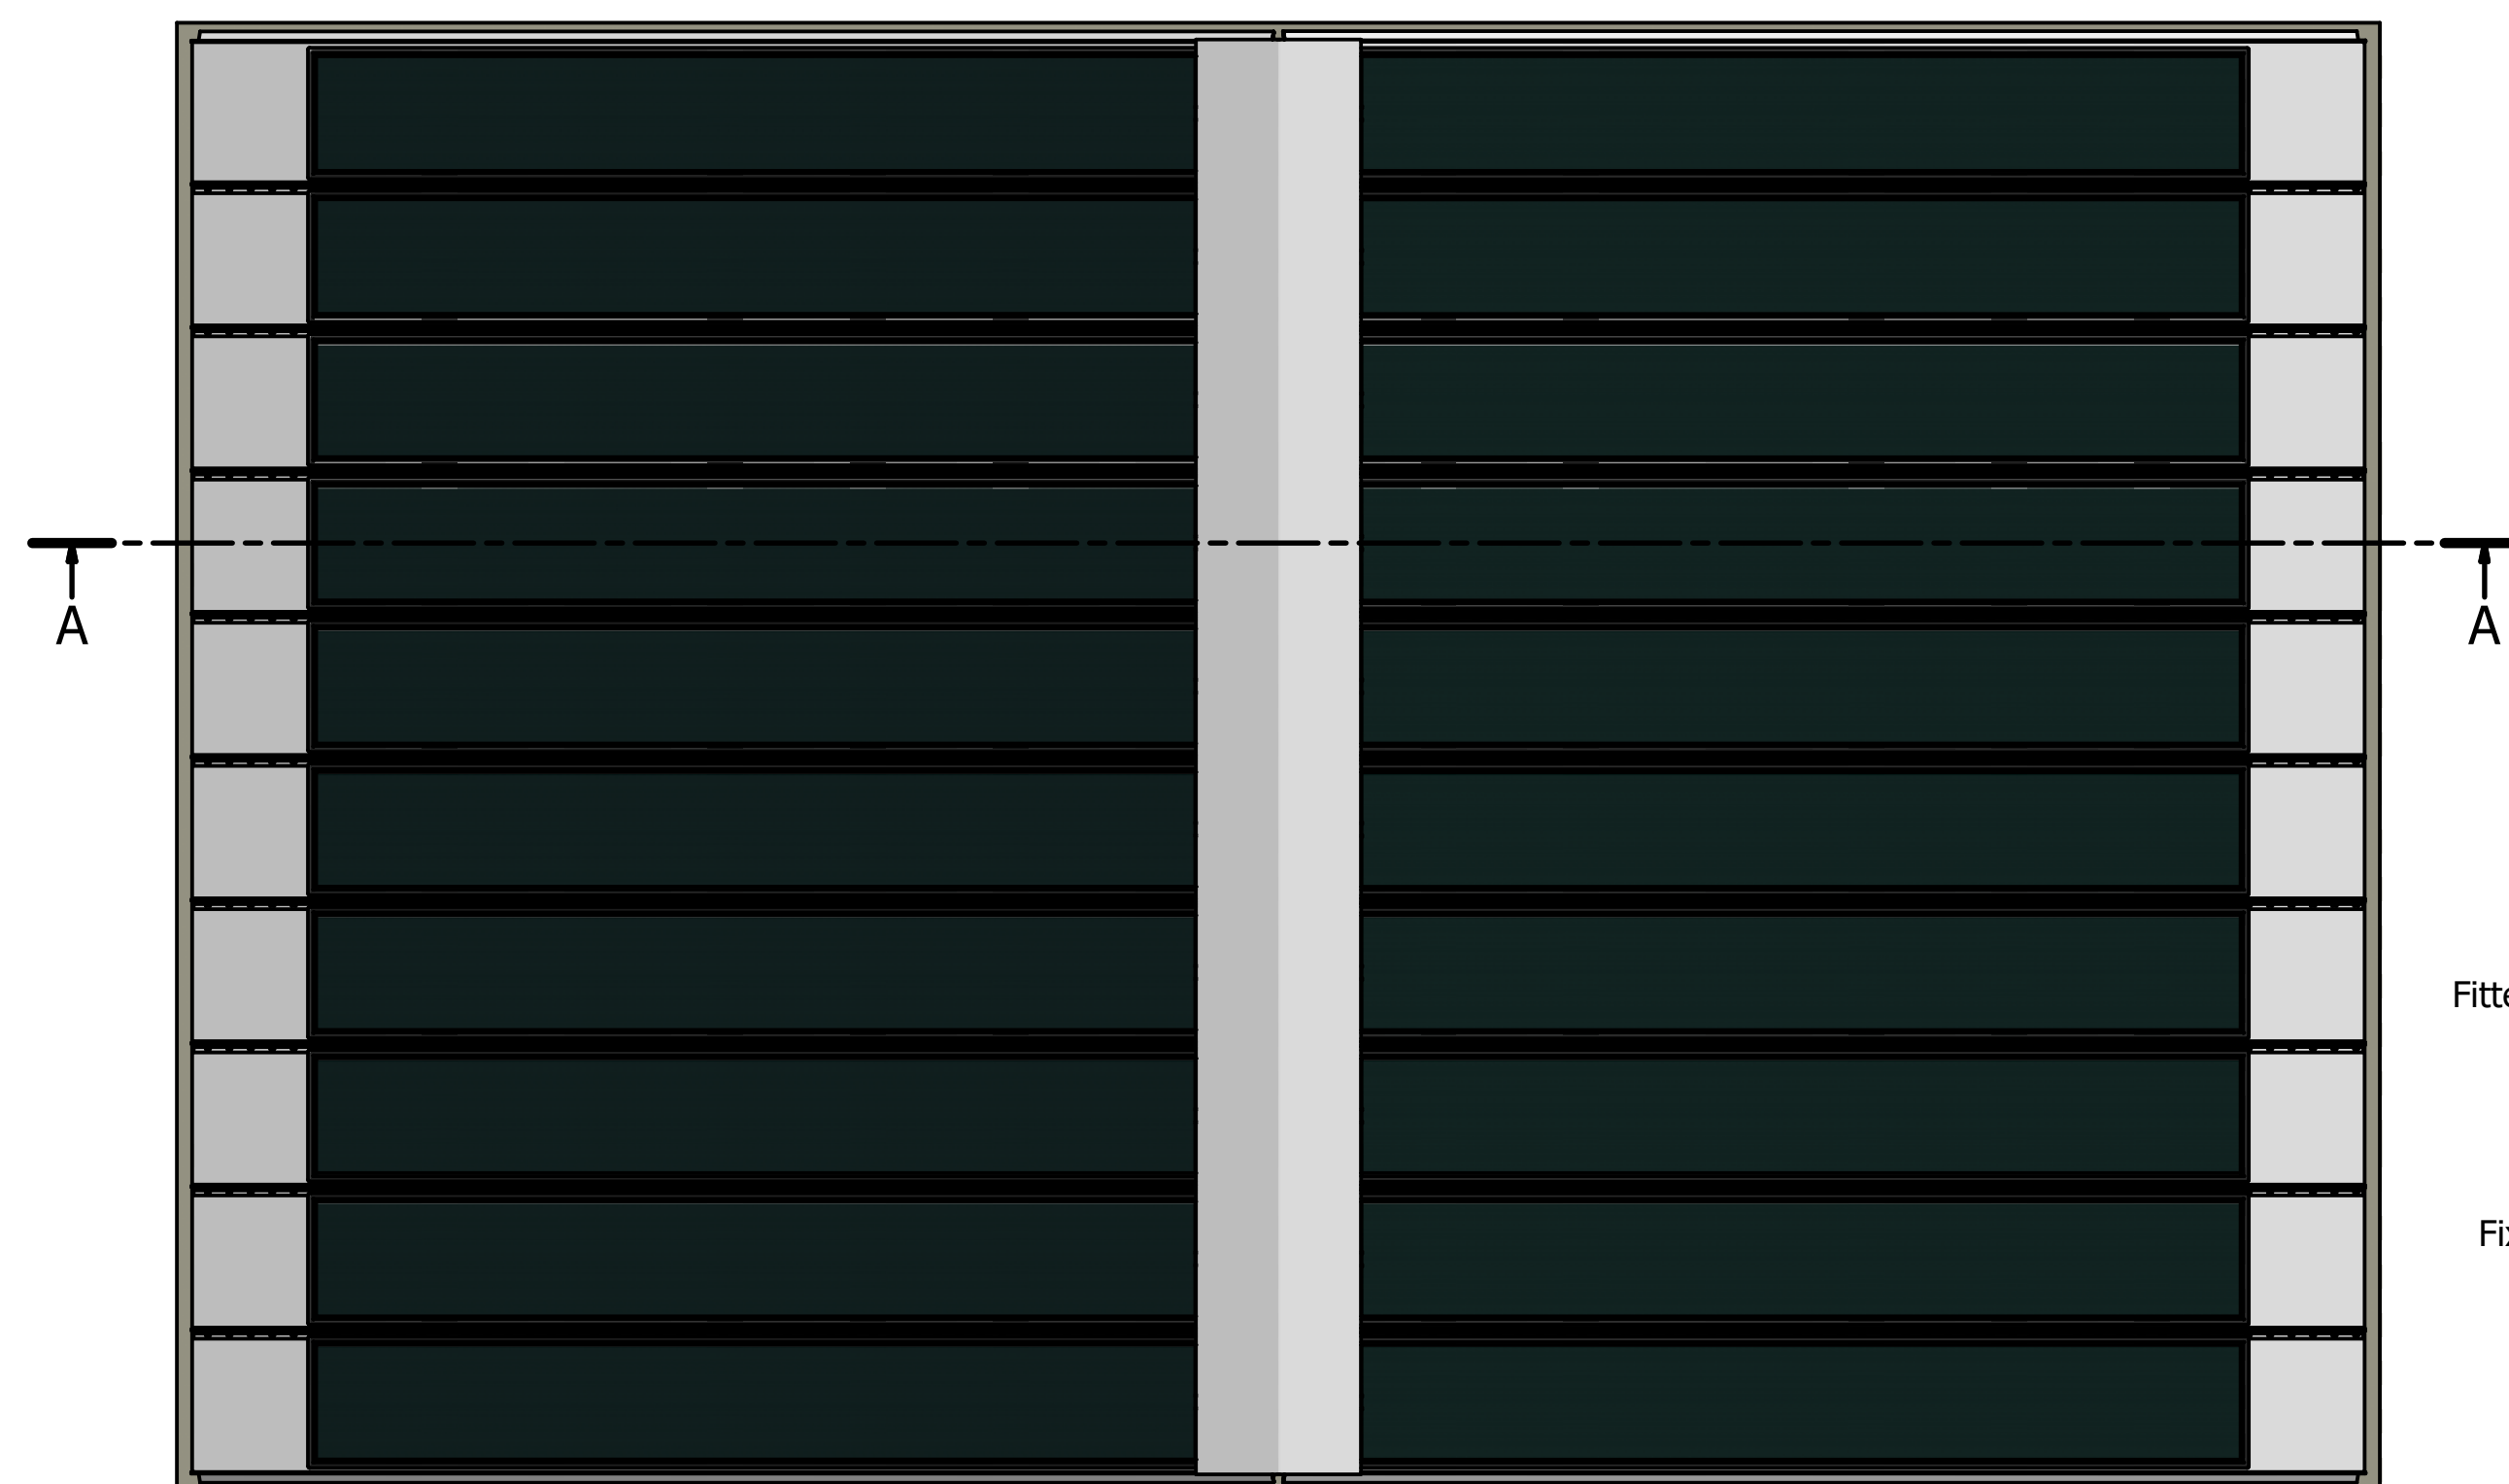


PLAN VIEW

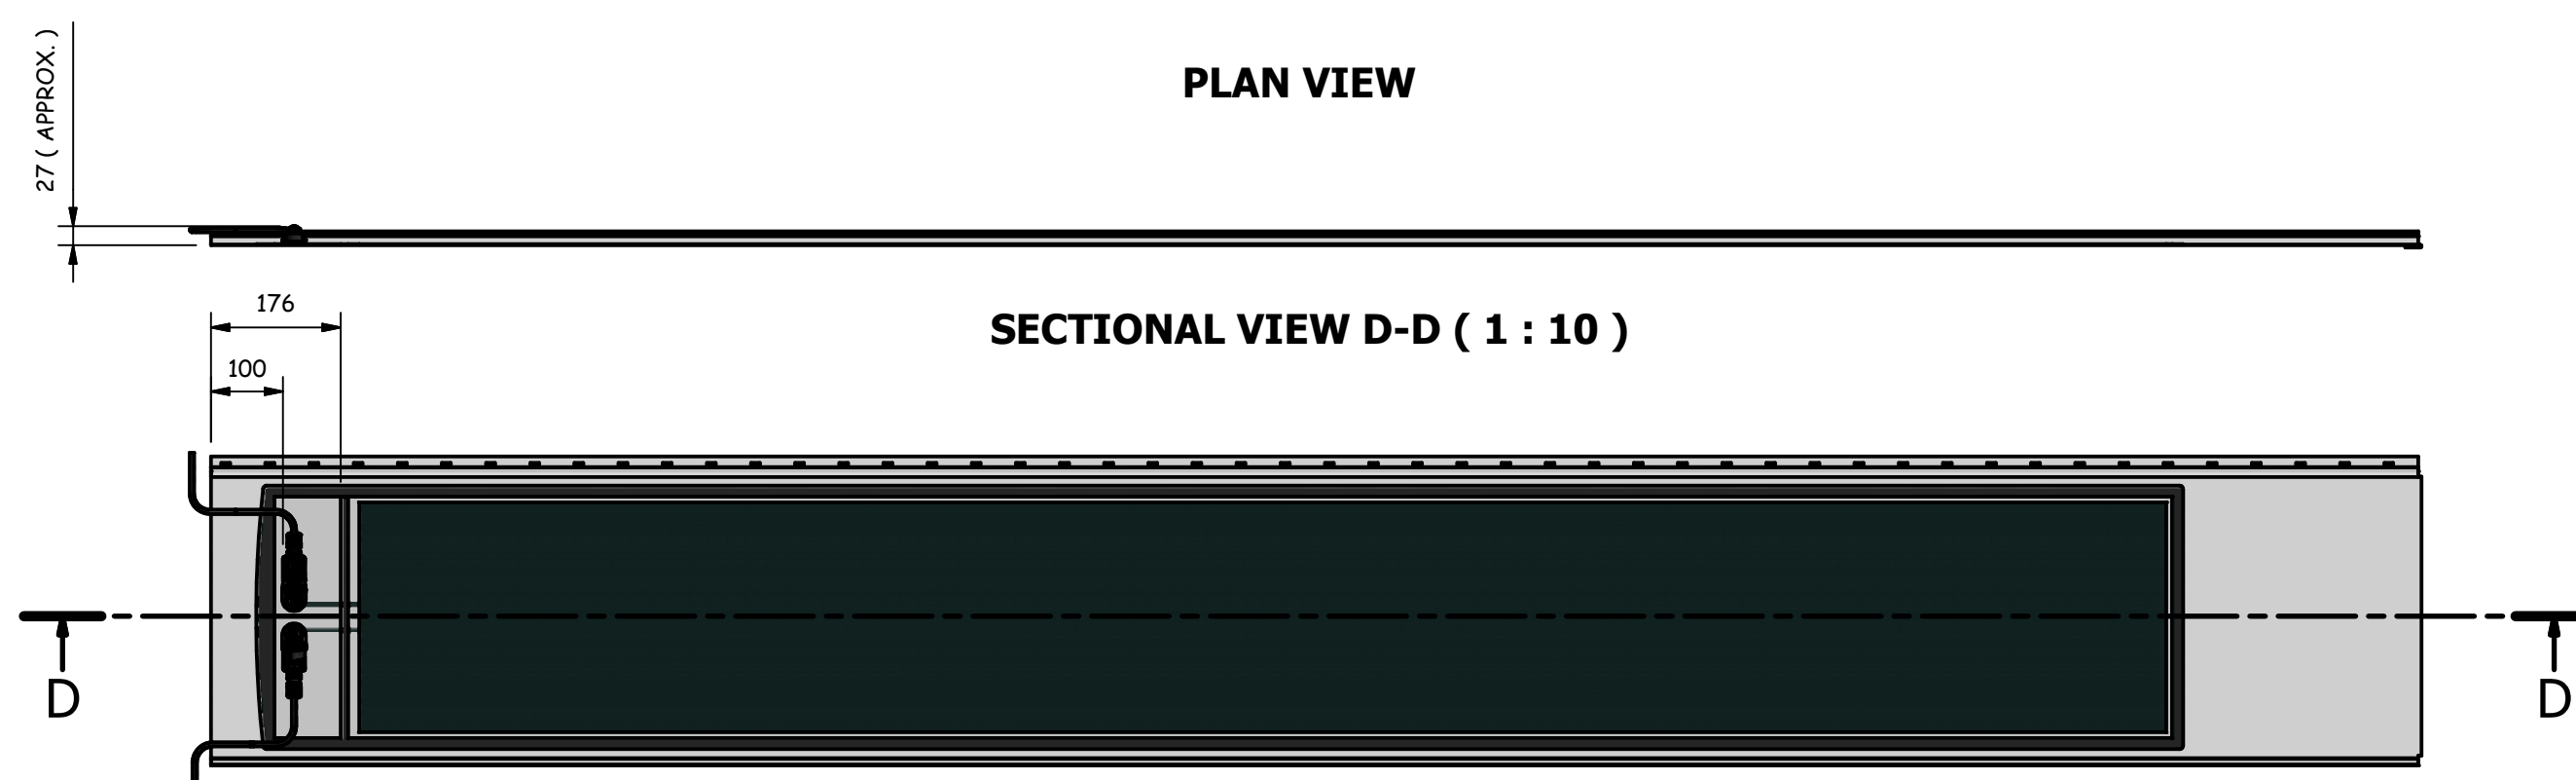


SECTIONAL VIEW D-D (1 : 10)

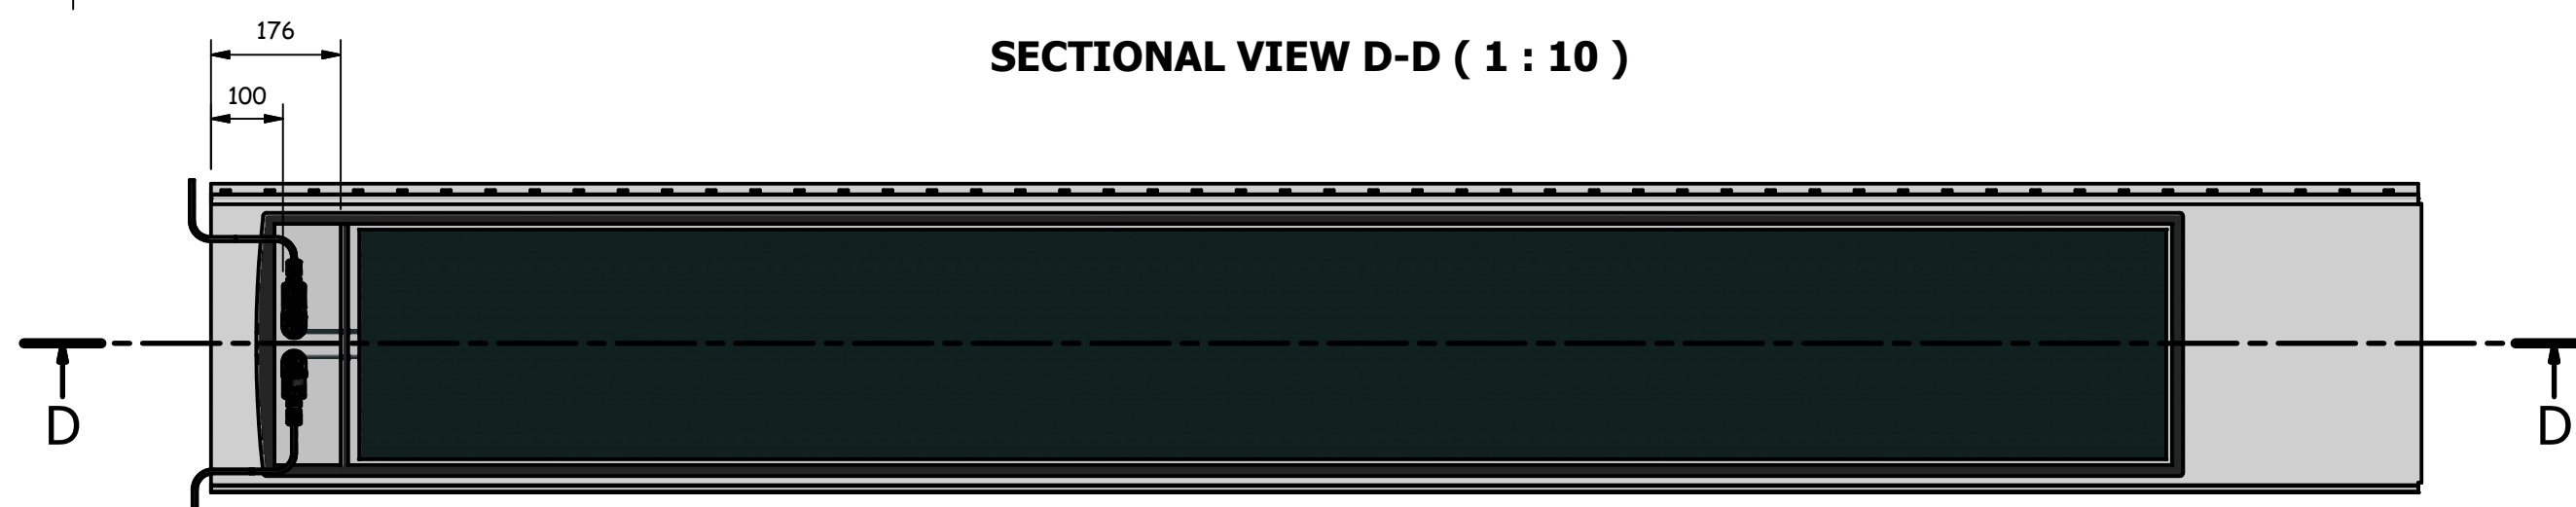



PLAN VIEW OF SINGLE PANAL ARRANGEMENT (1 : 10)

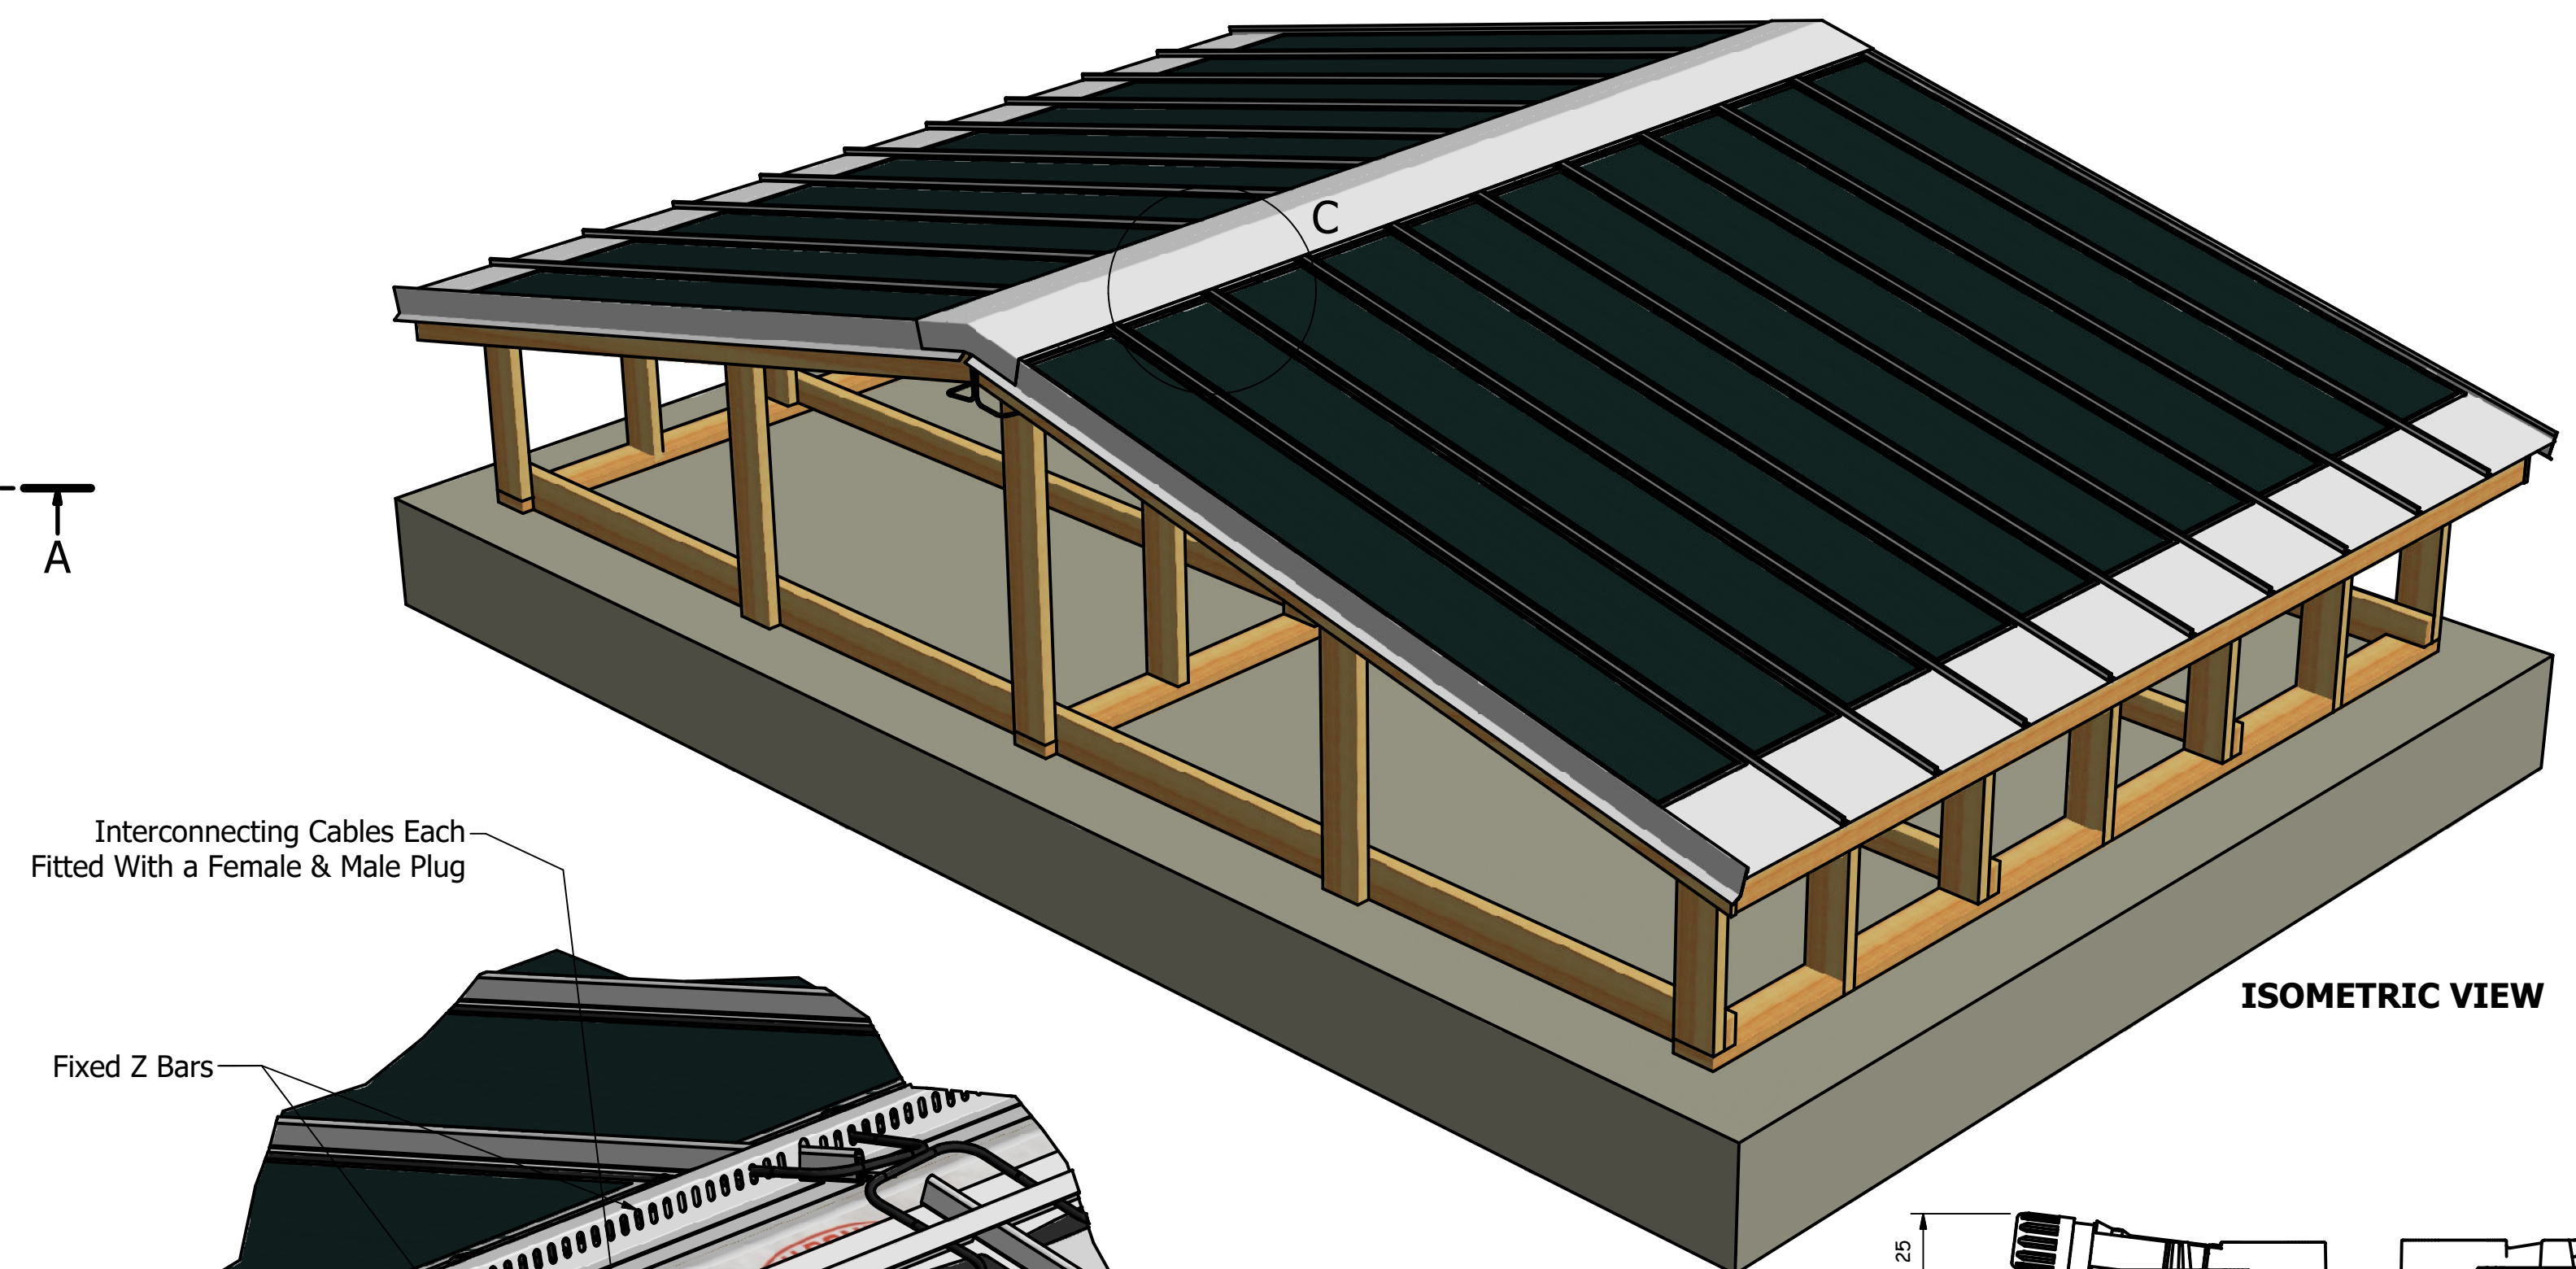

ISOMETRIC VIEW

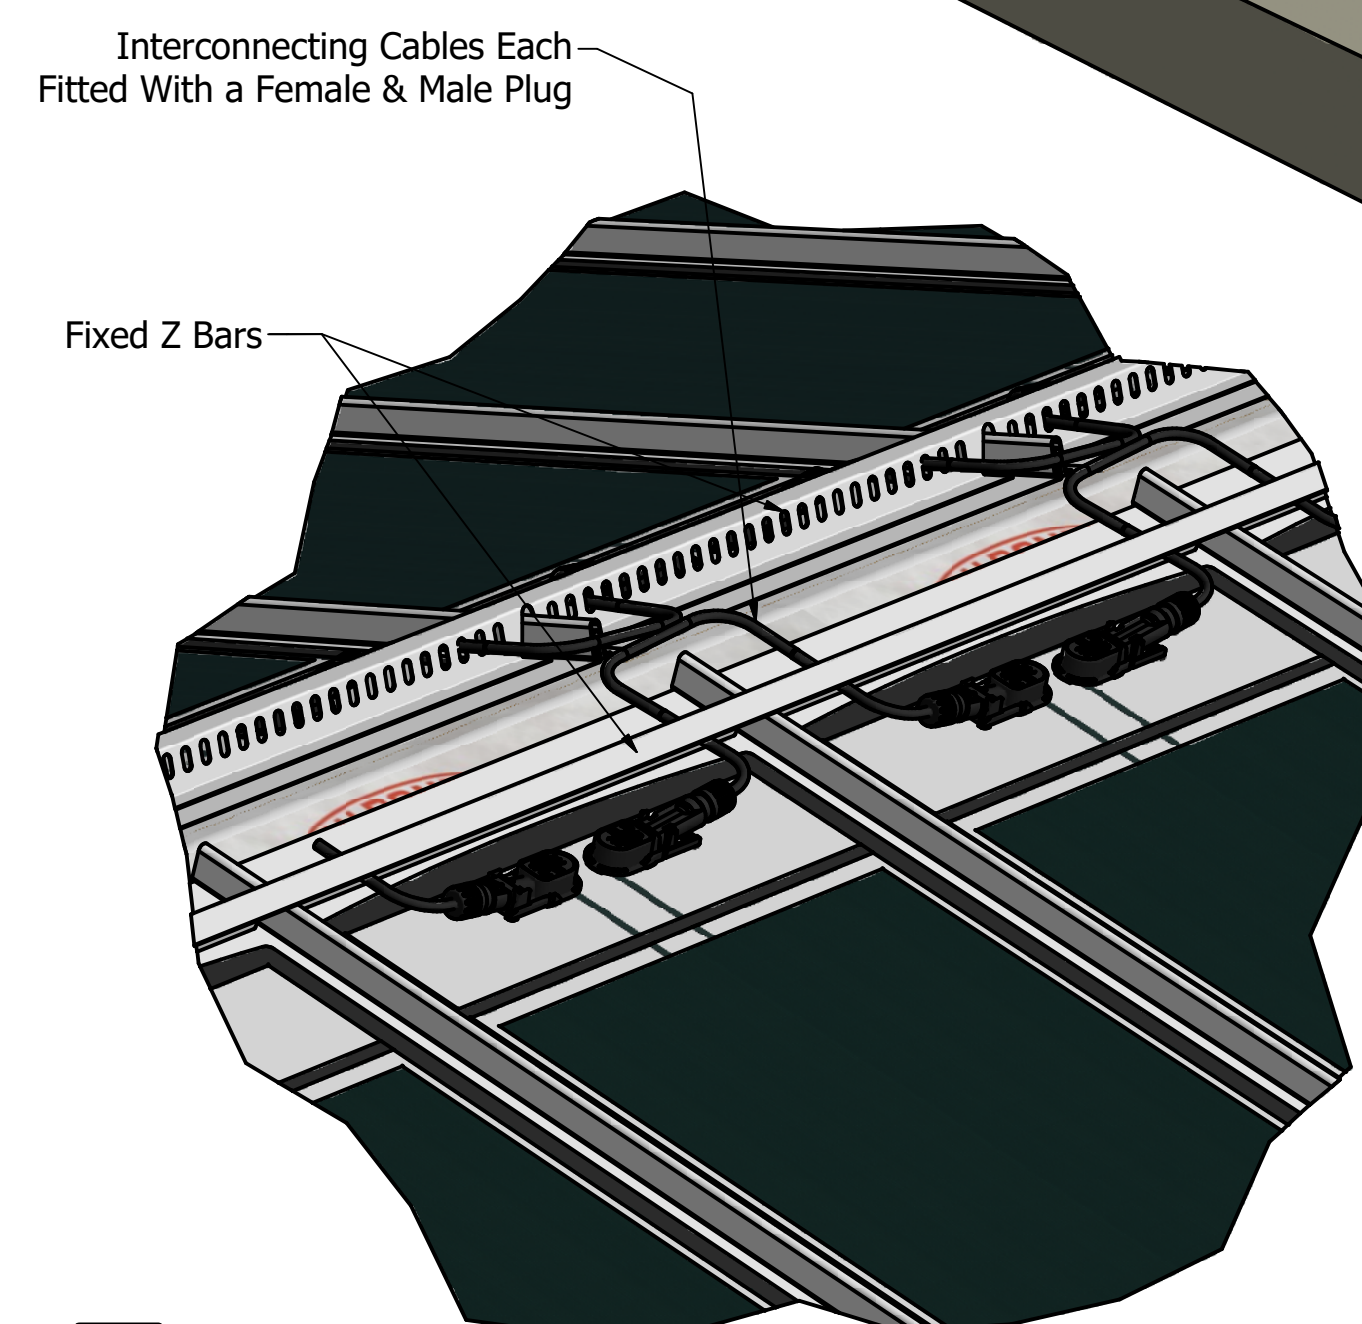

**DETAIL C (1 : 5)
WITH RIDGE PLATE REMOVED**

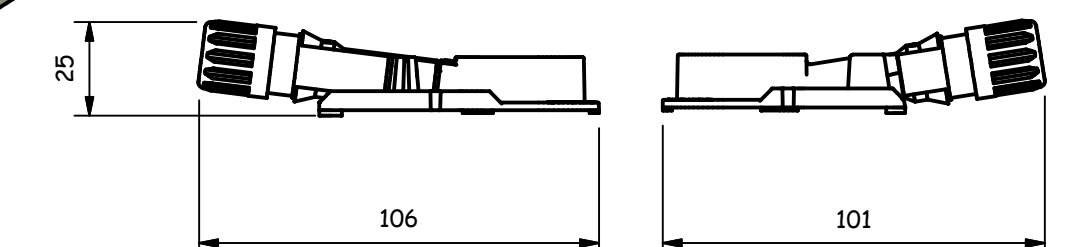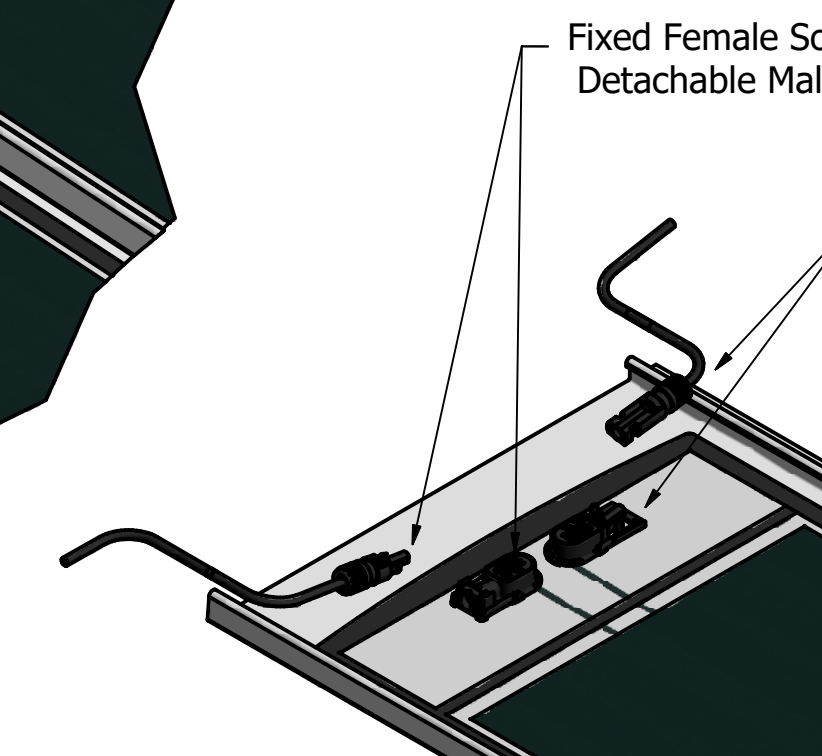

MALE & FEMALE SOCKET & PLUG ARRANGEMENT (1 : 2)

No. OFF	ITEM	DRG. No. OR MATL.	DESCRIPTION	REMARKS
SCALE @ PAPER SIZE AS STATED @ A1			PLANT	
UNIT OF MEASUREMENT			SECTION	
DRAWN		DATE	DESCRIPTION	
APPROVED		DATE		
CONTROL OF DRAWINGS IF IN DOUBT CHECK WITH CAD-I NET BROWSER (ON-LINE VIEWING SYSTEM) THAT THIS DRAWING IS THE LATEST REVISION				© 20 ____
No.	CONFIDENTIAL			
REVISIONS	THIS DRAWING IS THE PROPERTY OF TATA STEEL AND MUST NOT BE COPIED WITHOUT WRITTEN PERMISSION. ITS CONTENTS ARE CONFIDENTIAL, MUST NOT BE DISCLOSED OUTSIDE TATA STEEL WITHOUT WRITTEN PERMISSION AND ARE TO BE USED ONLY FOR THE PURPOSE FOR WHICH THE DRAWING IS SUPPLIED.			Project No. _____
				REV _____
	DRG.No. _____			