

ALL NEW MATERIALS CAREFULLY SELECTED TO MATCH EXISTING.

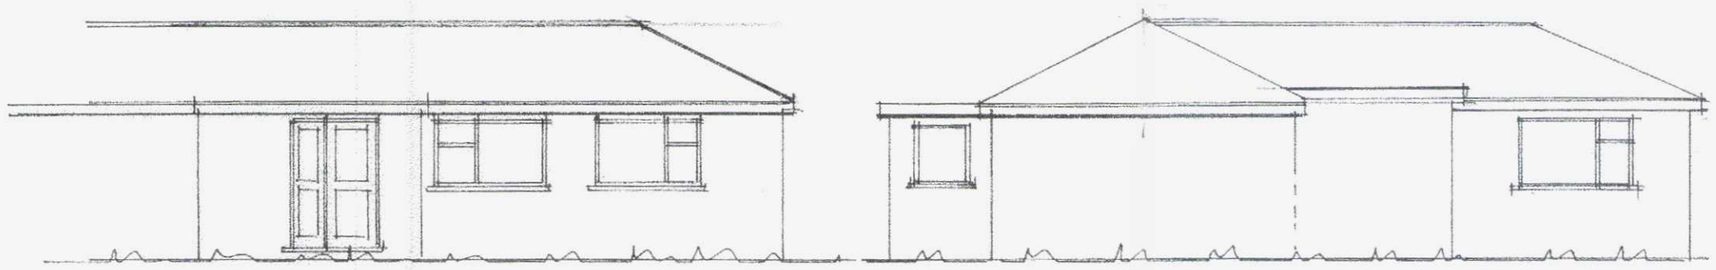


FRONT ELEVATION.

SIDE ELEVATION.

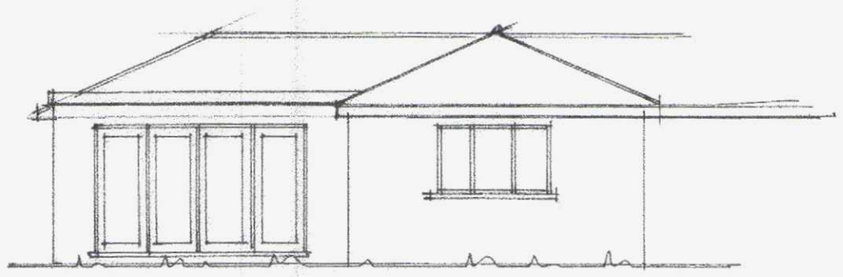

REAR ELEVATION.

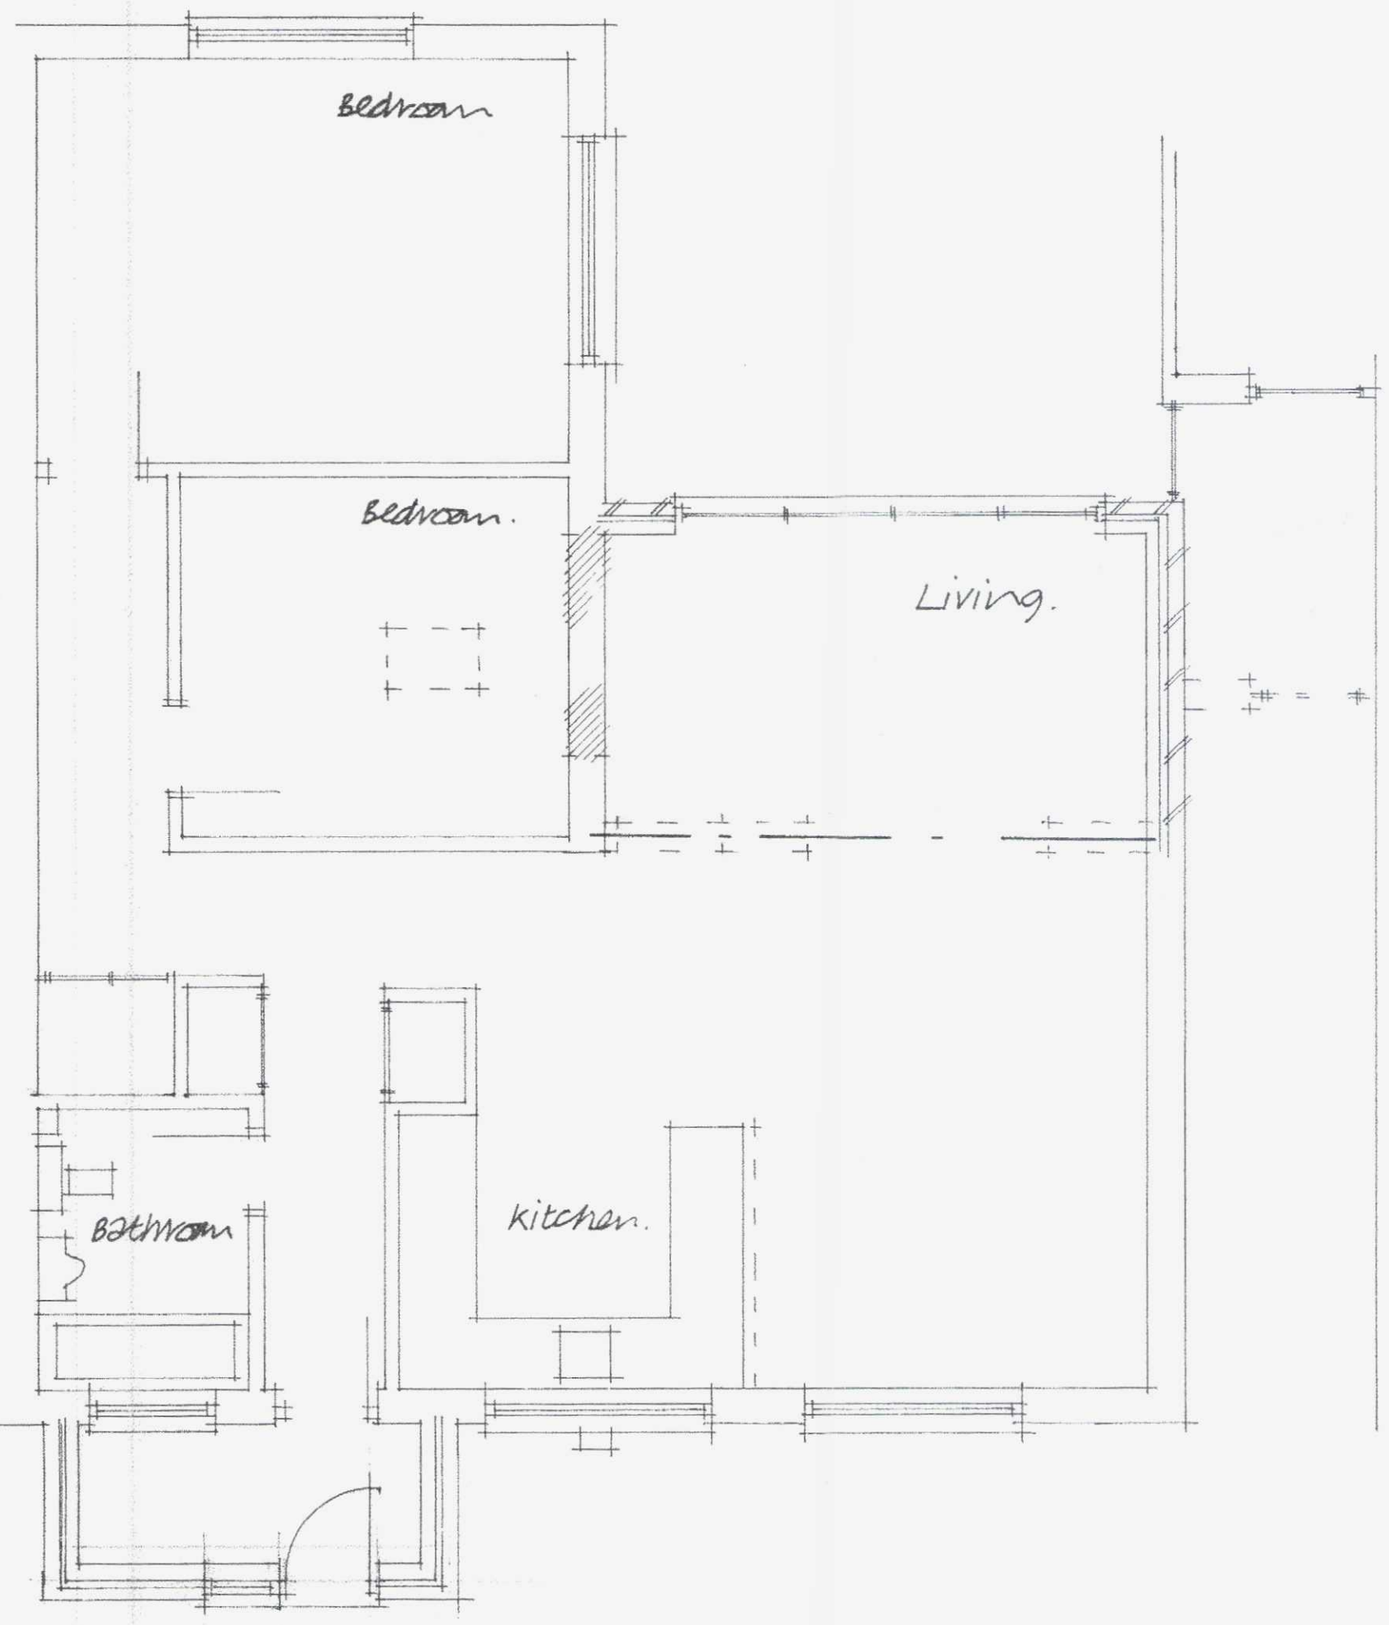

GROUND FLOOR PLAN.

Notes:

All Dimensions must be checked on site and not scaled from this drawing

Contractor and client are reminded of their obligation under the Party Wall Act. If in doubt ask.
Contractor is to confirm all below ground drain run direction and invert levels.

A	NOV. 2014	PORCH REDUCED.
	Date	Revisions

copyright

TIM CORDING
Architectural and Planning Services

54 Westfield Crescent,
Brighton BN1 8JB
Tel: 07766647320

Client

Job Title

PROPOSED FRONT PORCH AND REAR EXTENSION.

AMENDMENT
ADUR & WORTHING PLANNING SERVICES
PLAN AWDM/ 1197/14
DATE

Drawing Title

24 RIVERSIDE. 14/11/14
SHOREHAM-BY-SEA.
WEST SUSSEX.

Scale 1:50 & 1:100

Date OCT. 2014 | Drawn by

Drg.No. | Rev

Paper Size A1