
Copyright © 2013 Aspects Architectural Services Ltd. All rights reserved. Limited reproduction and distribution permitted for the sole purpose of the construction of this named development only.

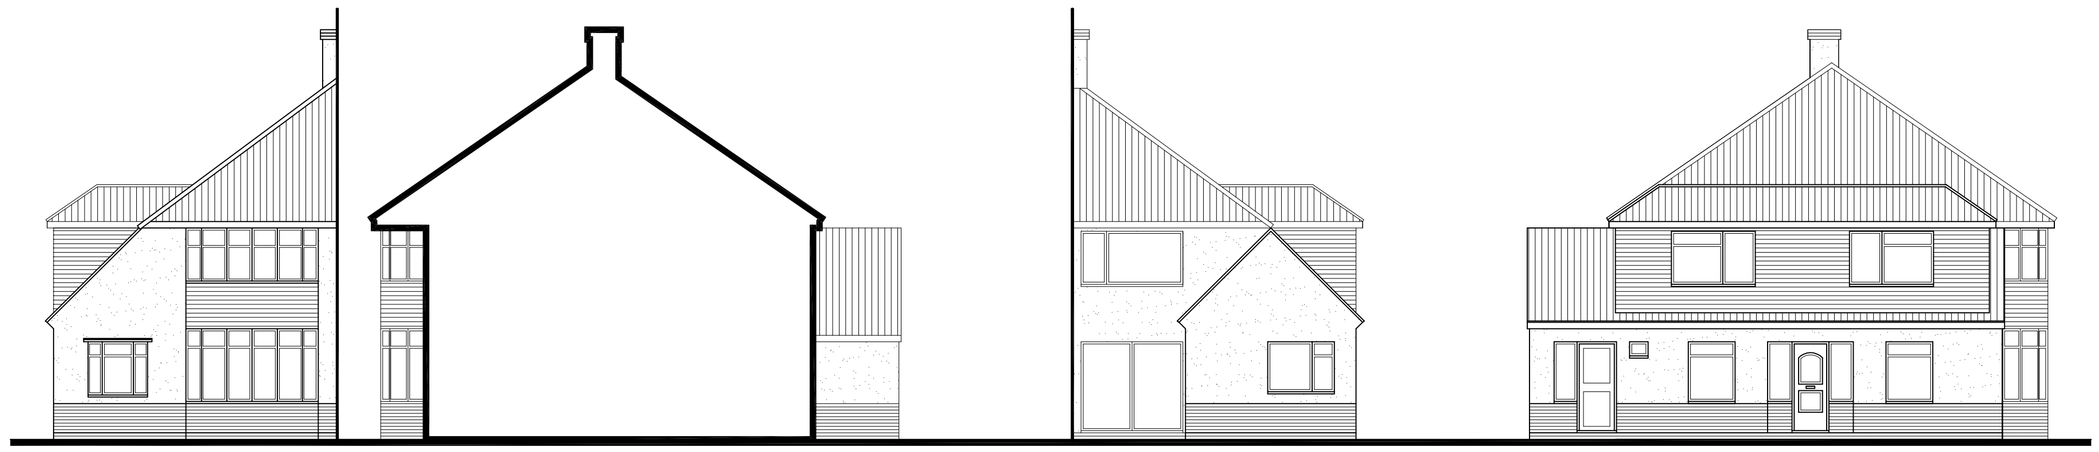


Existing Front Elevation (1:100) Existing Side Elevation Existing Rear Elevation Existing Side Elevation

0 1 2 3 4 5m




Proposed Front Elevation (1:100) Proposed Side Elevation Proposed Rear Elevation Proposed Side Elevation

0 1 2 3 4 5m

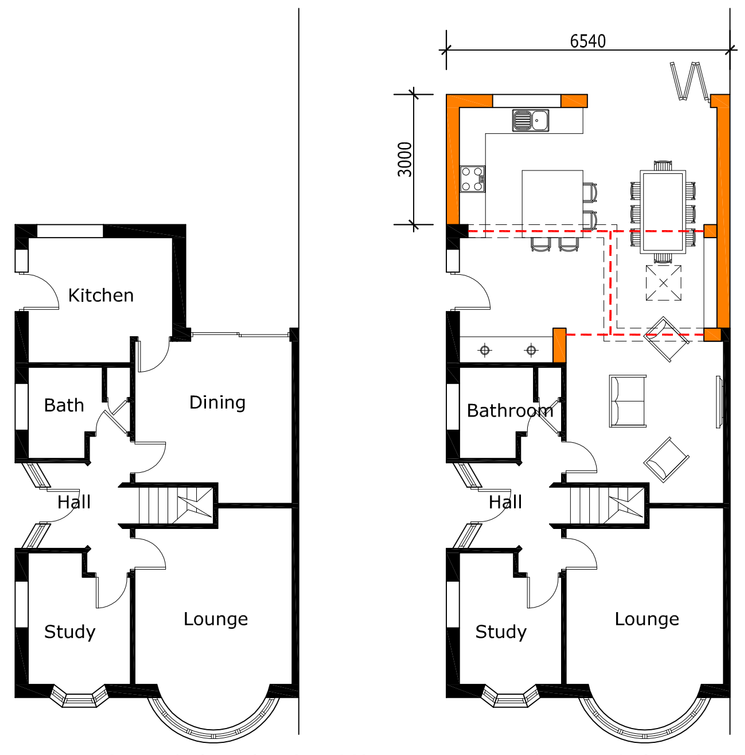


Existing Ground Floorplan (1:100) Proposed Ground Floorplan

0 1 2 3 4 5m

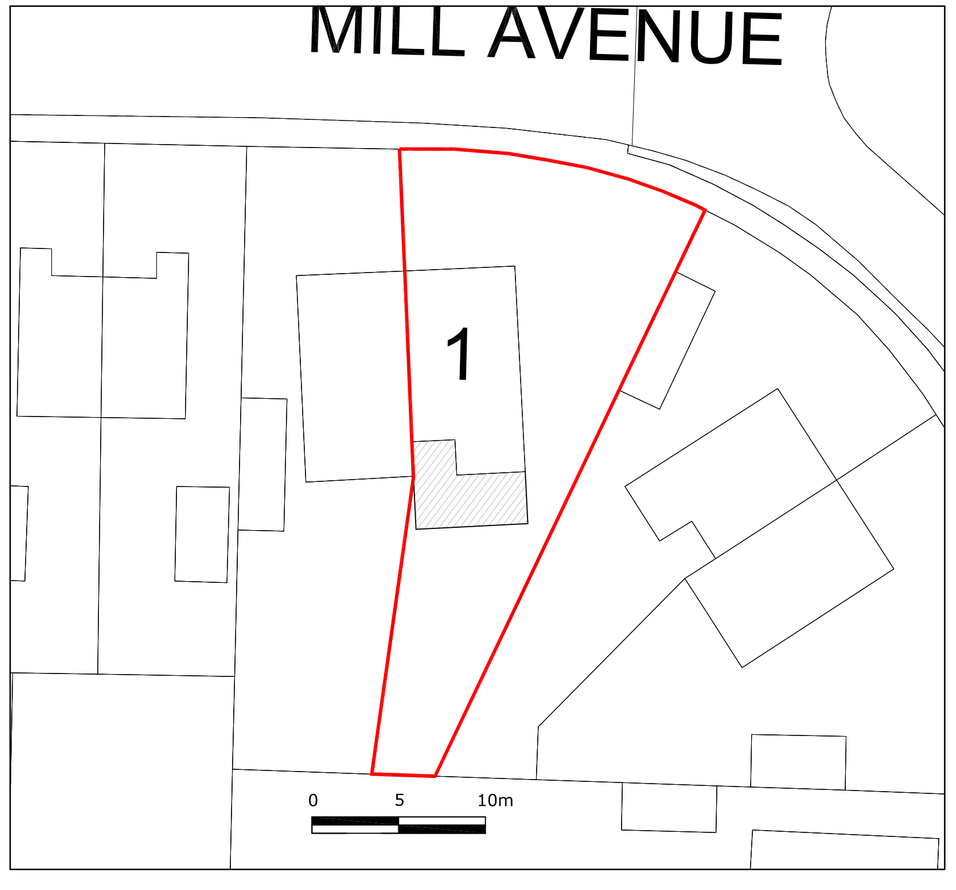

Block Plan (1:250)

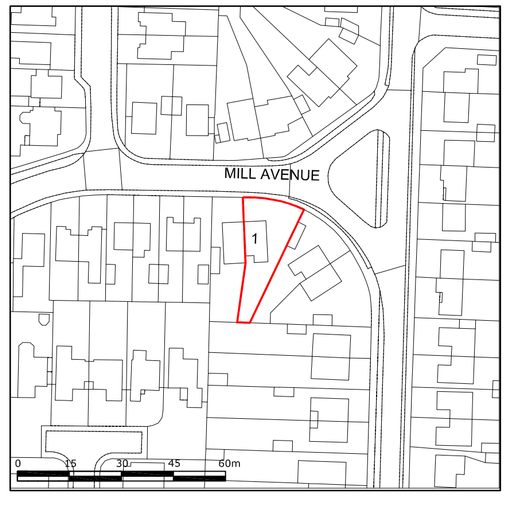

Location Plan (1:1250)
Streetwise Licence No.
100047474

N

Legend
- Extent of proposed Development
- Plot Boundary
- Extent of proposed development
- Existing Property

Rev.	Description	Date

1 Mill Avenue Shoreham-By-Sea

Existing & Proposed Floor Plans, Elevations Location & Block Plans

Scale:	Varies @ A1	Date:	Feb 2016
Drawn By:	MDT	Revision:	-
Drawing Number:		PLANNING01	

aspects architectural services
Aspects Architectural Services Ltd.
Queen Anne House, Bridge Road, Bagshot, GU19 5AT
www.aspects-as.co.uk : 01276 476699