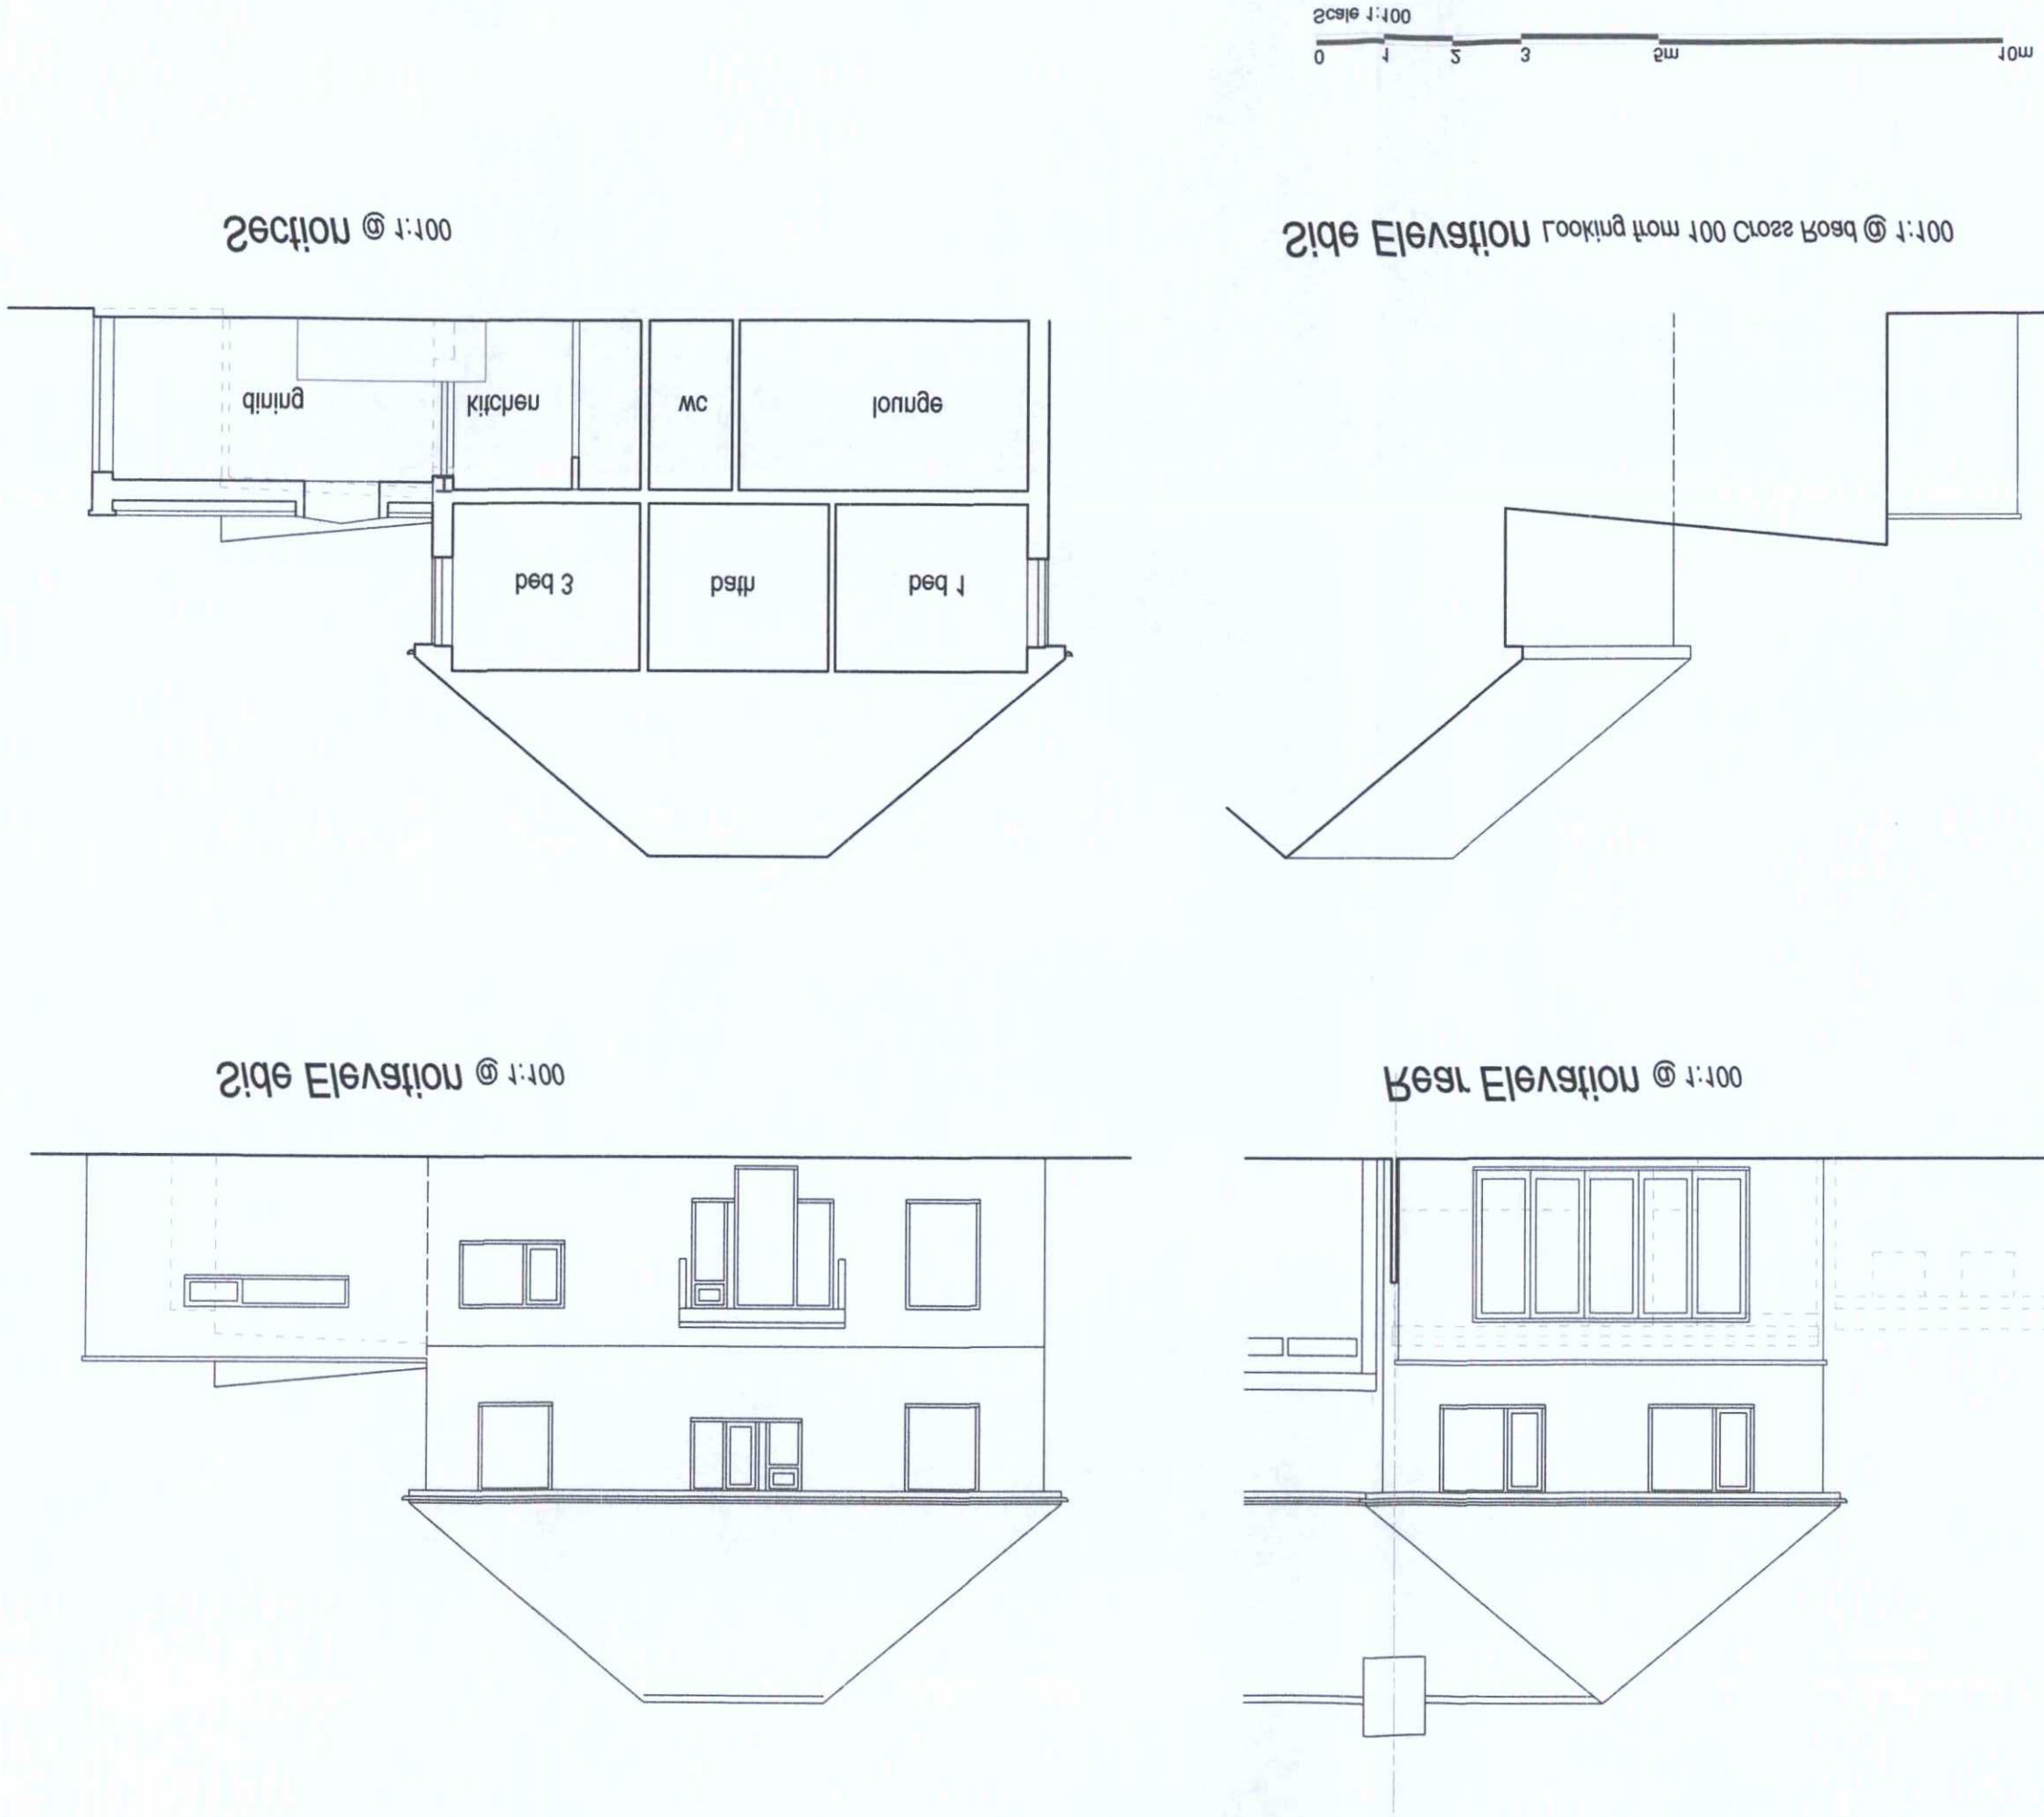

ADC

Alistair Dodd Consulting Ltd
Architectural Services
Construction Drawing Packages
CAD Draughting

72a Beaconsfield Road . Brighton . East Sussex . BN1 6DD
Tel: 01273 888488 . Fax: 01273 888487
Email: info@adcbrighton.co.uk

All dimensions to be checked on site and do not scale from this drawing. This drawing should be approved by Local Authority Building Control or other appropriate checking authority prior to commencement of work. This drawing should not be reproduced without the prior consent of the author.

Rev	Description	Date

Job Reference	Client
Rear Extension 102 Cross Road Southwick	Mr & Mrs Sallis

Drawing Title	Drawing No	Rev
Proposed Elevations	ADC849/04	

Date	Scale	Dwg Size	Plot Style	Drawn	Checked
20.01.15	1:100	A3	ADCgreyscale	AD	AD

ADUR & WORTHING
PLANNING SERVICES
PLAN
AWDM 0520/19
DATE
VALID
23 FEB 2019