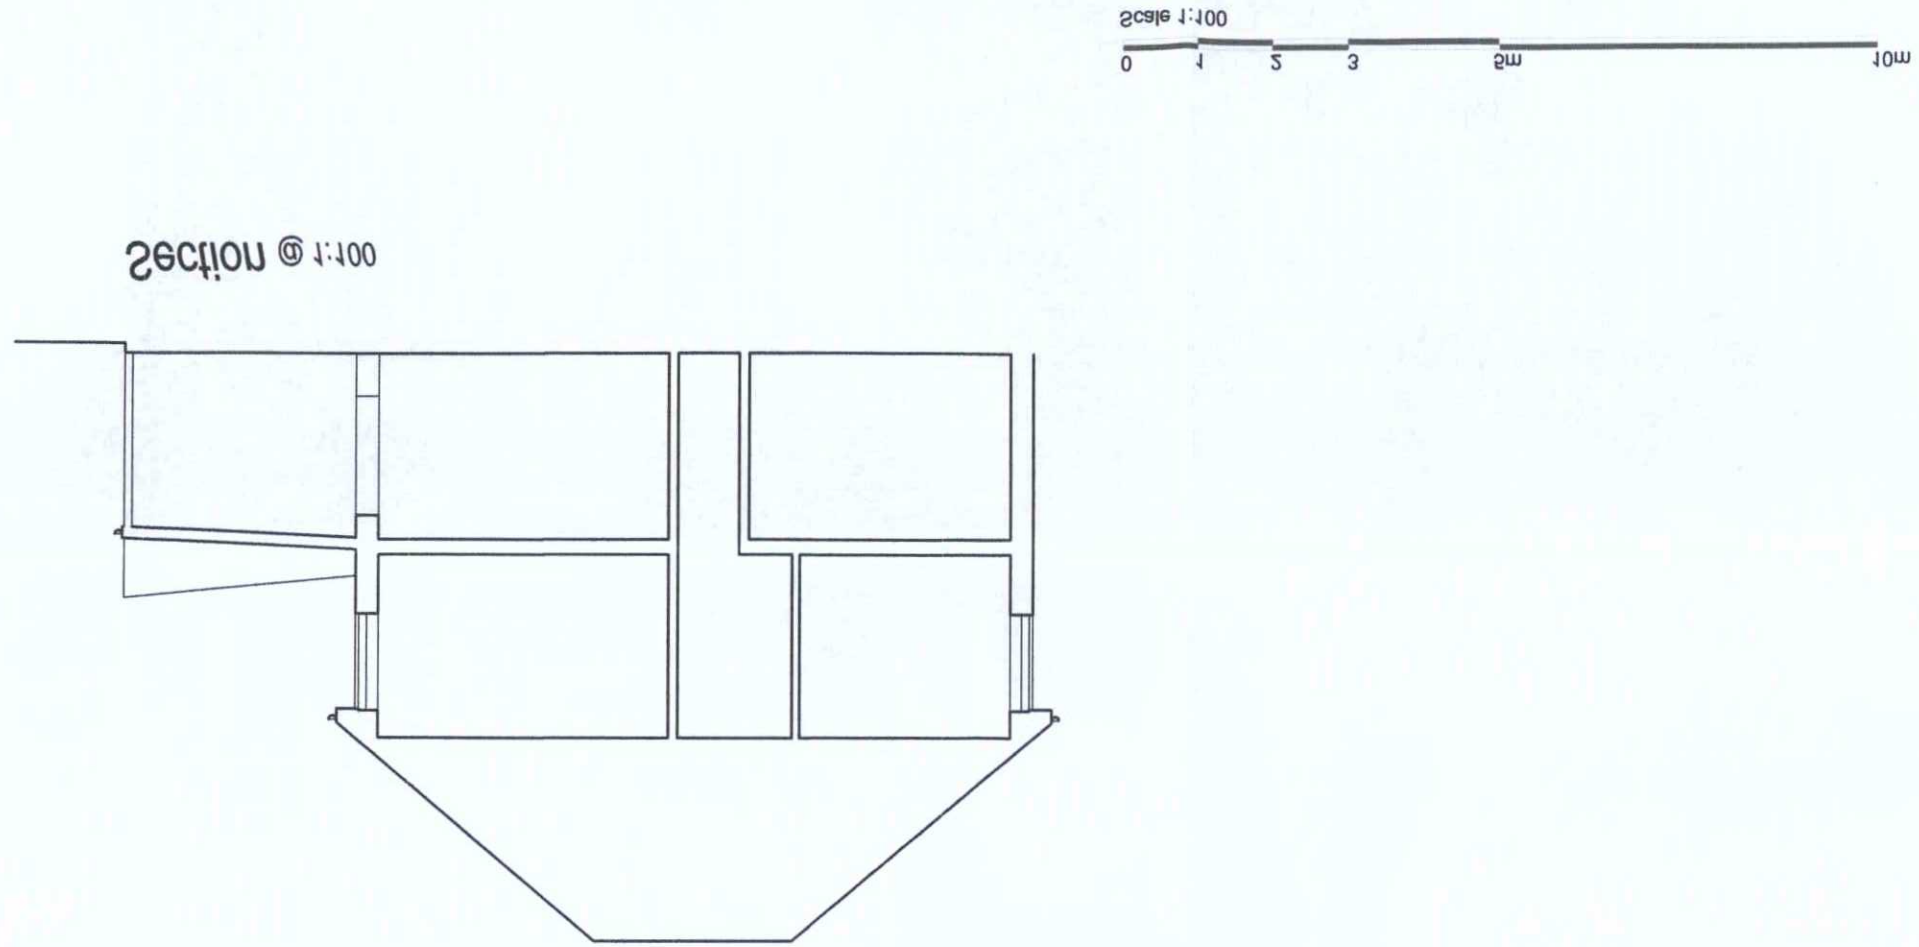

Rev	Description	Date

Job Reference: Rear Extension, 102 Cross Road, Southwick

Client: Mr & Mrs Sallis

Drawing Title: Existing Elevations

Drawing No: ADC849/02

Rev:

Date	Scale	Dwg Size	Plot Style	Drawn	Checked
20.01.15	1:100	A3	ADCgreyscale	TCG	AD

All dimensions to be checked on site and do not scale from this drawing. This drawing should be approved by Local Authority Building Control or other appropriate checking authority prior to commencement of work. This drawing should not be reproduced without the prior consent of the author.

ADC
Alistair Dodd Consulting Ltd
Architectural Services
Construction Drawing Packages
CAD Draughting
72a Beaconsfield Road . Brighton . East Sussex . BN1 6DD
Tel: 01273 669466 . Fax: 01273 669467
Email: info@adcbrighton.co.uk

ADUR & WORTHING
PLANNING SERVICES
PLAN AWDM 0520/16
DATE 23 FEB 2016
VALID