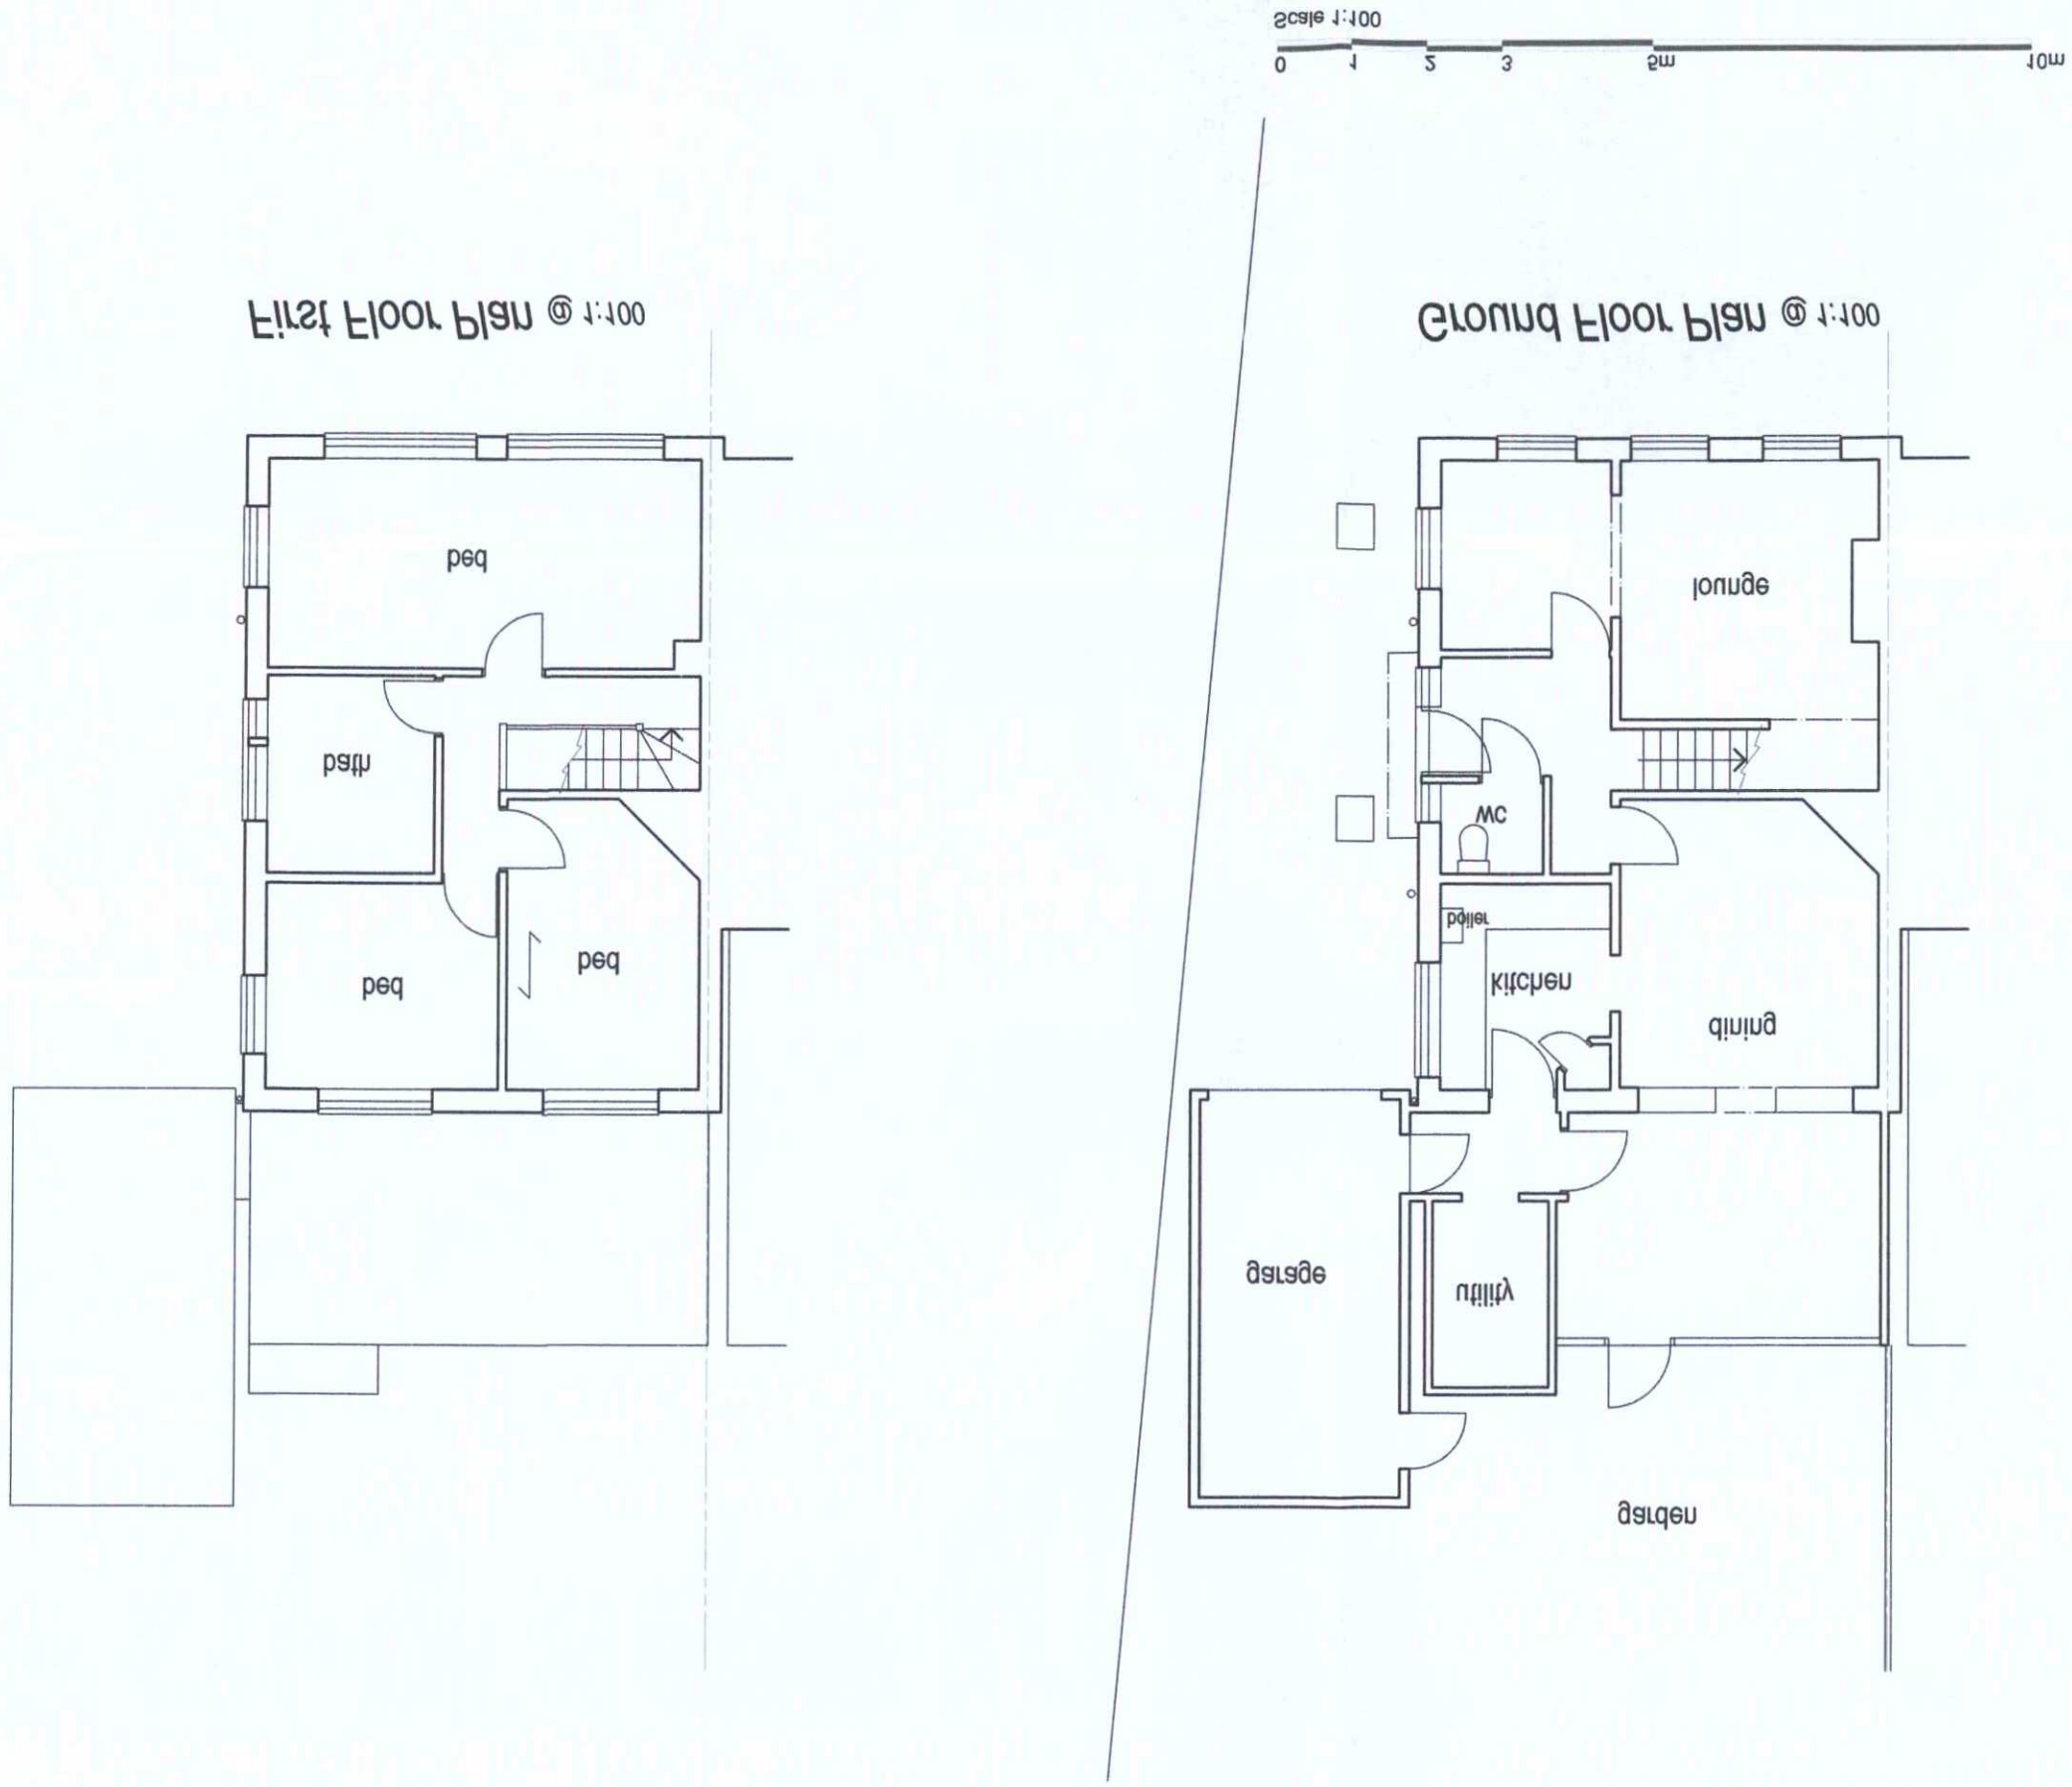


| Rev | Description | Date |
|---|---|---|
| | | |

| Job Reference | Client |
|---|---|
| Rear Extension<br>102 Cross Road<br>Southwick | Mr & Mrs Sallis |

| Drawing Title | Drawing No | Rev |
|---|---|---|
| Existing Plan | ADC849\01 | |

| Date | Scale | Dwg Size | Plot Style | Drawn | Checked |
|---|---|---|---|---|---|
| 20.01.15 | 1:100 | A3 | ADCgreyscale | TCG | AD |

All dimensions to be checked on site and do not scale from this drawing. This drawing should be approved by Local Authority Building Control or other appropriate checking authority prior to commencement of work. This drawing should not be reproduced without the prior consent of the author.


ADC
Alistair Dodd Consulting Ltd
Architectural Services
Construction Drawing Packages
CAD Draughting
72a Beaconsfield Road . Brighton . East Sussex . BN1 6DD
Tel: 01273 888466 . Fax: 01273 888467
Email: info@adcbrighton.co.uk


ADUR & WORTHING
PLANNING SERVICES
PLAN AWDM 0520/14
DATE 23 FEB 2015
VALID