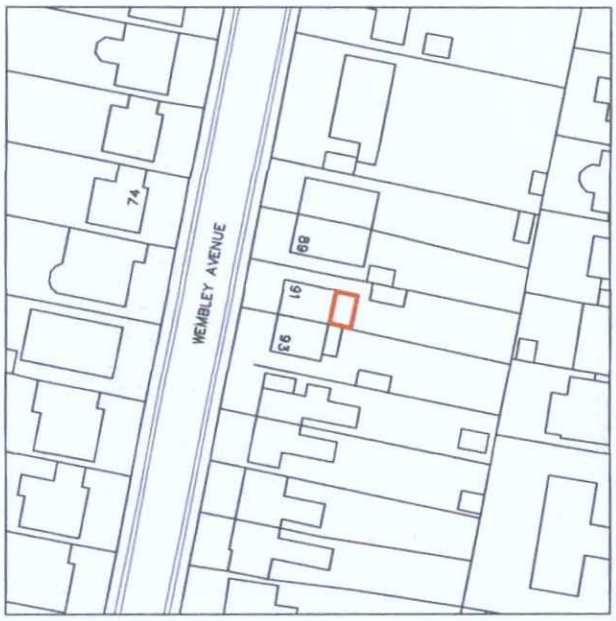


20 0 20 40 60 80 100

Metres

N

ADUR & WORTHING
PLANNING SERVICES

PLAN	AWDM/ 0195/16.
DATE VALID	12 FEB 2016

PROPOSED GARDEN EXTENSION,
91 WEMBLEY AVENUE, LANCING,
WEST SUSSEX, BN15 9JY

LOCATION PLAN

DRAWING NO. 01

SCALE 1:1250

DRAWN BY RR 26-01-2016

RICHARD ROBINSON RIBA
RR ARCHITECTS, 3 PACIFIC COURT, RIVERSIDE
SHOREHAM BY SEA BN43 5RW
01273 452 634 07860 632 542
E-MAIL richard@rr-architects.co.uk

NORTH

