

ADUR & WORTHING
PLANNING SERVICES

PLAN	AWDM/ 0125/16
DATE VALID	12 FEB 2016

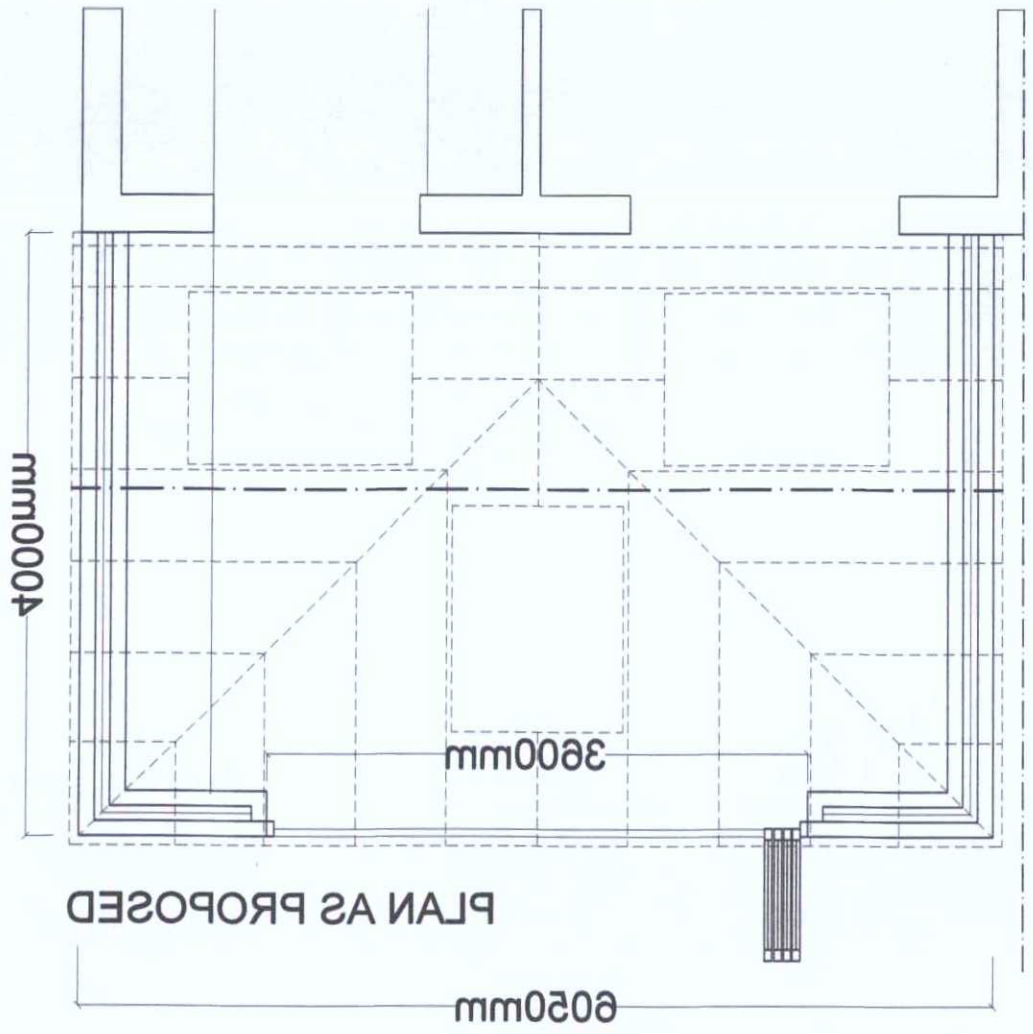

PLAN AS PROPOSED

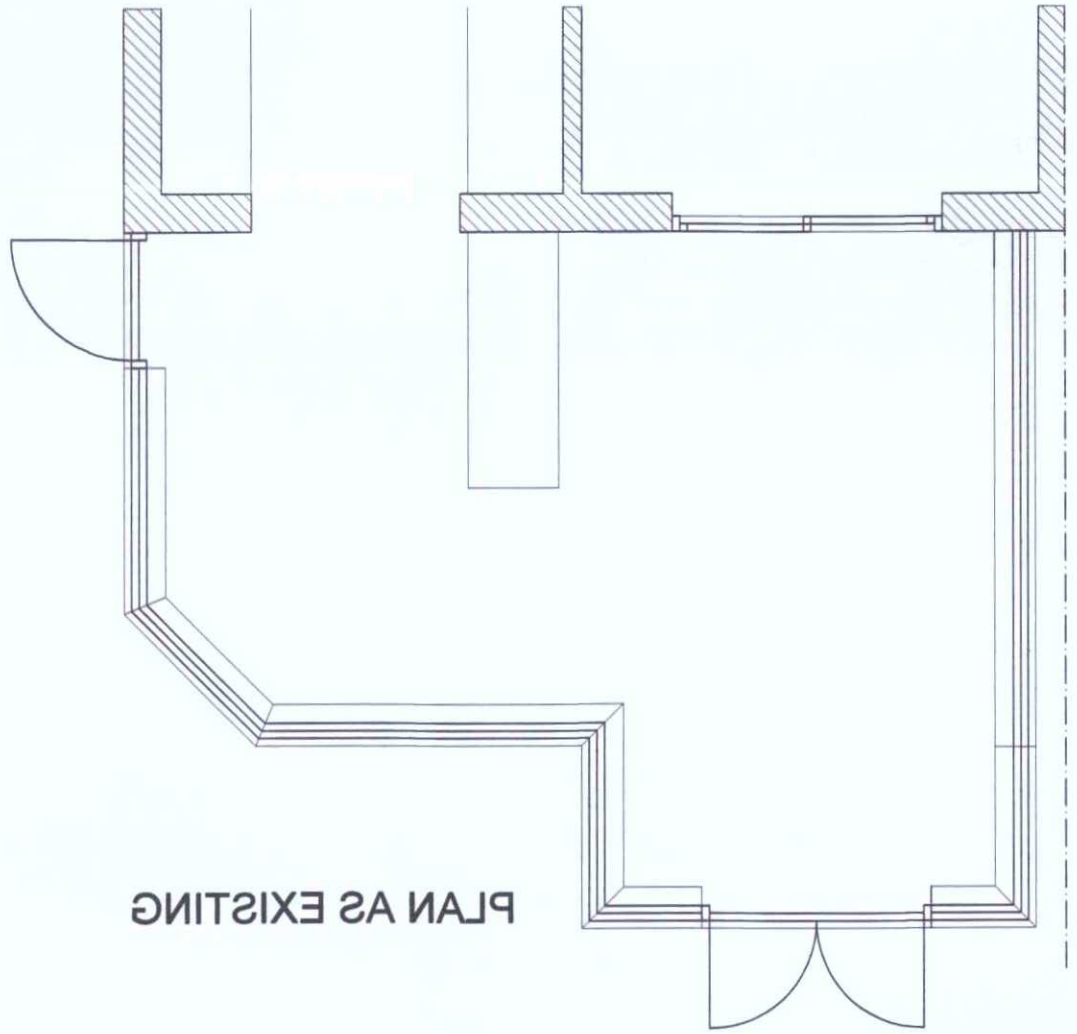

PLAN AS EXISTING

0 1 2 3 4 5
METRES

PROPOSED GARDEN EXTENSION
TO 91 WEMBLEY AVENUE,
LANCING, BN15 9LY

PLANS AS EXISTING AND AS PROPOSED

RICHARD ROBINSON RIBA

RR ARCHITECTS
3 PACIFIC COURT, RIVERSIDE
SHOREHAM BY SEA
BN43 5AG
01273 452 634 07860 632 642
E-MAIL richard@rr-architects.co.uk

DRAWING NO. 10

SCALE 1:50 @A3

DRAWN BY RR 02-02-16

NORTH