


PHOTOGRAPH OF
EXISTING REAR
OF THE PROPERTY

METRES
0 1 2 3 4 5


EAST ELEVATION AS EXISTING



NORTH ELEVATION AS EXISTING

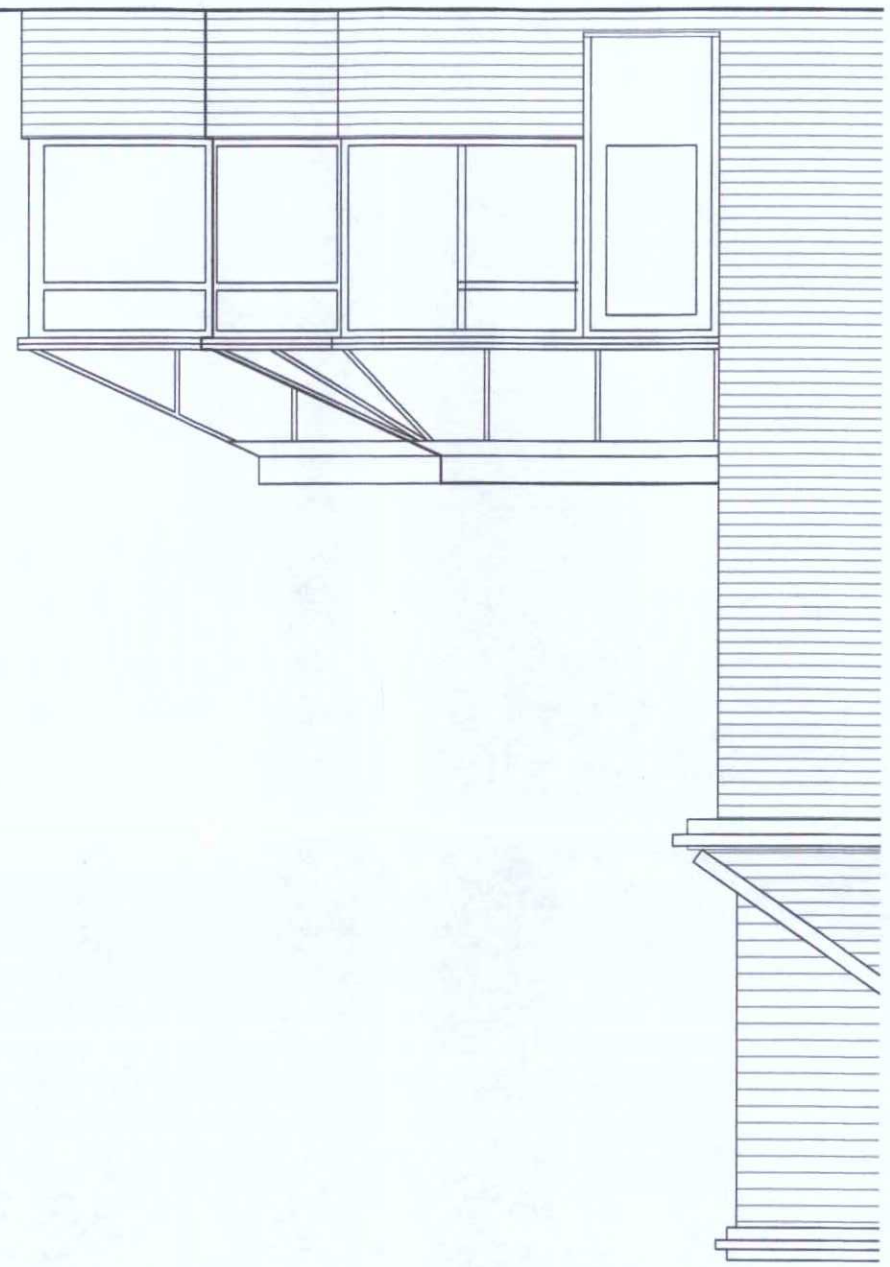

SOUTH ELEVATION AS EXISTING

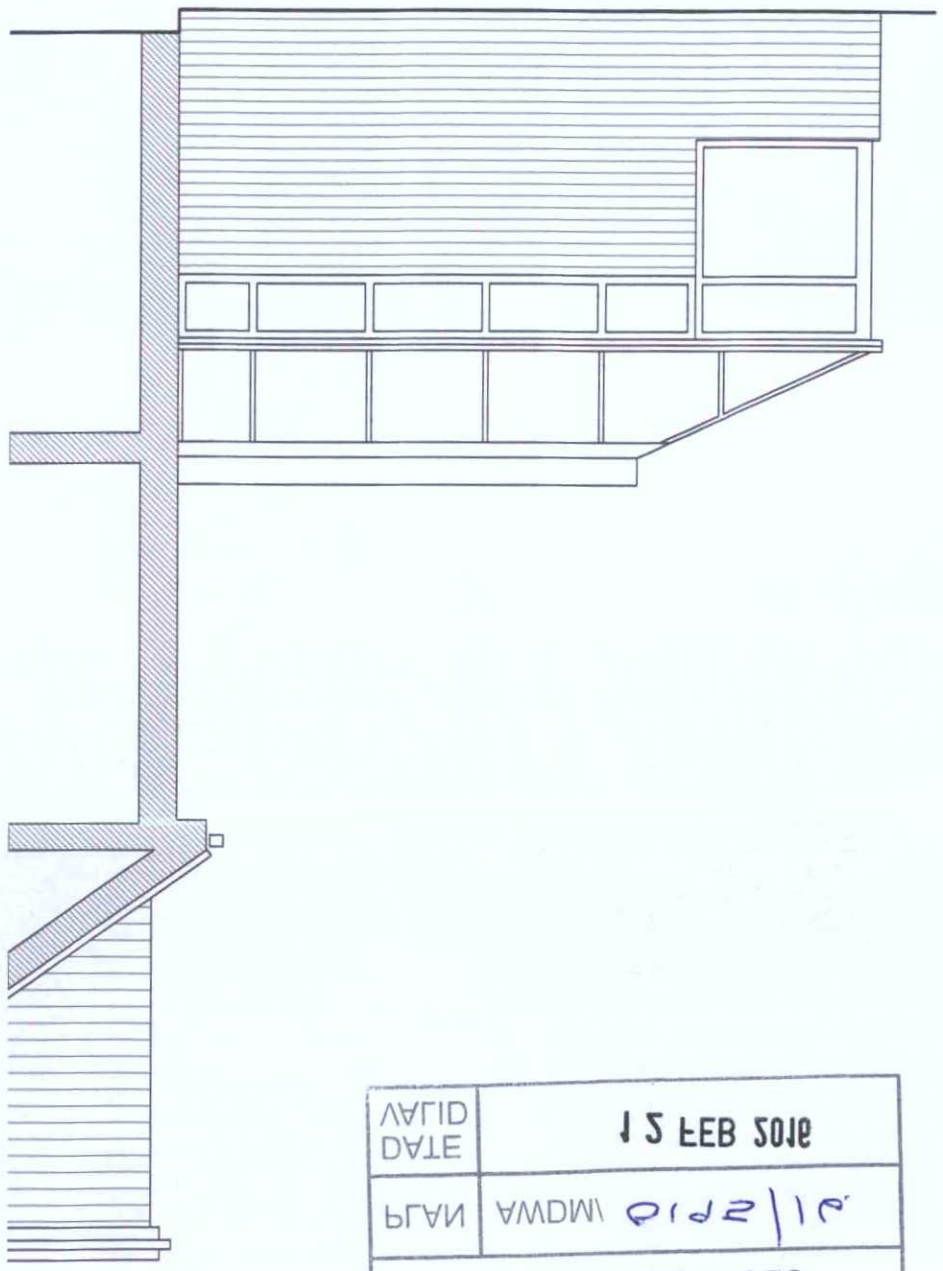

PROPOSED GARDEN EXTENSION
TO 81 MEMBLEY AVENUE,
LANCING, BN15 9LY

ELEVATIONS AS EXISTING

RICHARD ROBINSON RIBA

RR ARCHITECTS
3 PACIFIC COURT, RIVERSIDE
SHOREHAM BY SEA
BN43 5AG
07513 483 634 01903 823 843
E-MAIL richard@rr-architects.co.uk

NORTH

DRAWN BY RR 03-05-16

SCALE 1:20 @A3

DRAWING NO. 11

PLAN	AMDM\ 0125\11
VALID DATE	15 FEB 2016

PLANNING SERVICES
ADUR & WORTHING