

T.P. OFFICE COPY

BOROUGH OF WORTHING
DEPOSITED 31/7/09
TP/RISF No.
WB/ 09/0520/FULL

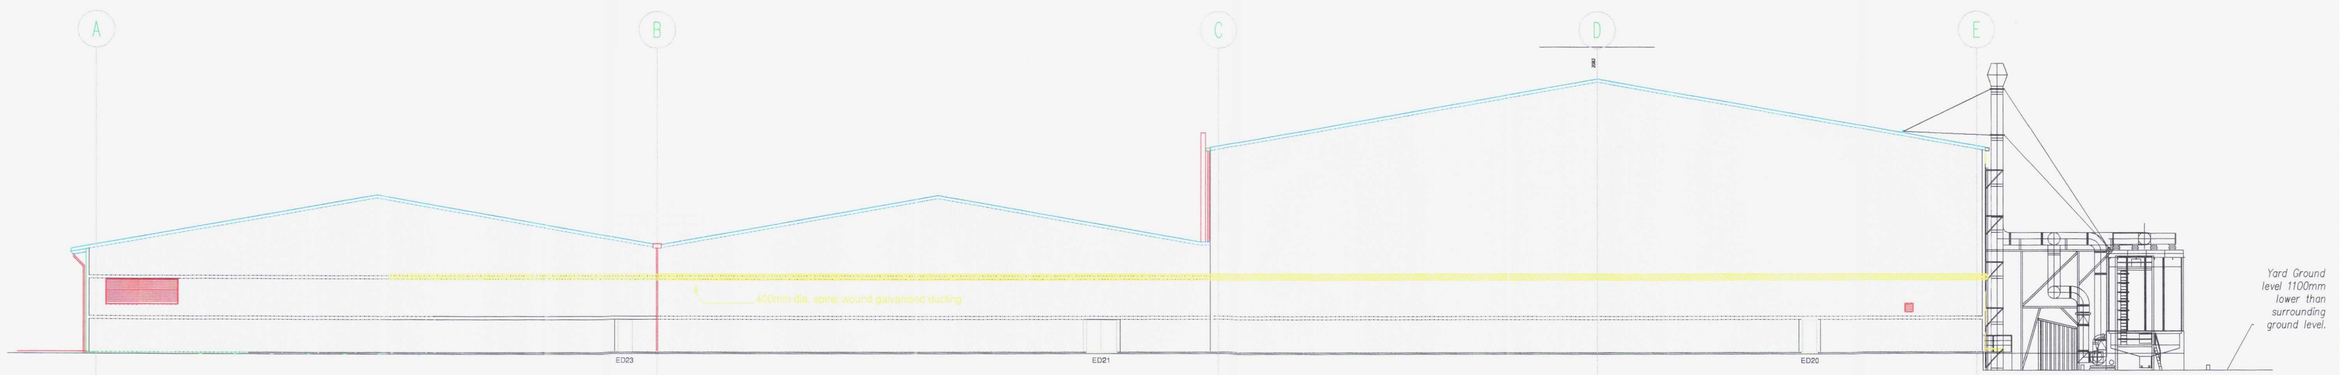

Side Elevation (South Elevation)

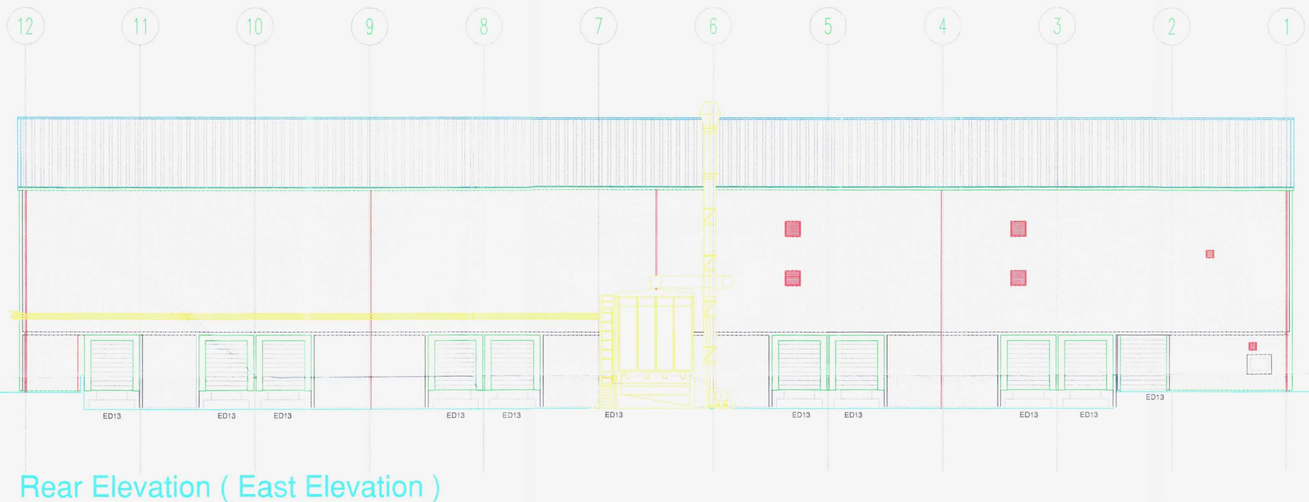

Rear Elevation (East Elevation)

B&W Group Ltd.

South and East Elevations
Scale 1:200@A1

Dwg. No. BW002

Scale Bar 0 5m 10m 15m 20m 25m 30m

WORTHING BOROUGH COUNCIL
21 SEP 2009
CONSENT GRANTED
SUBJECT TO CONDITIONS