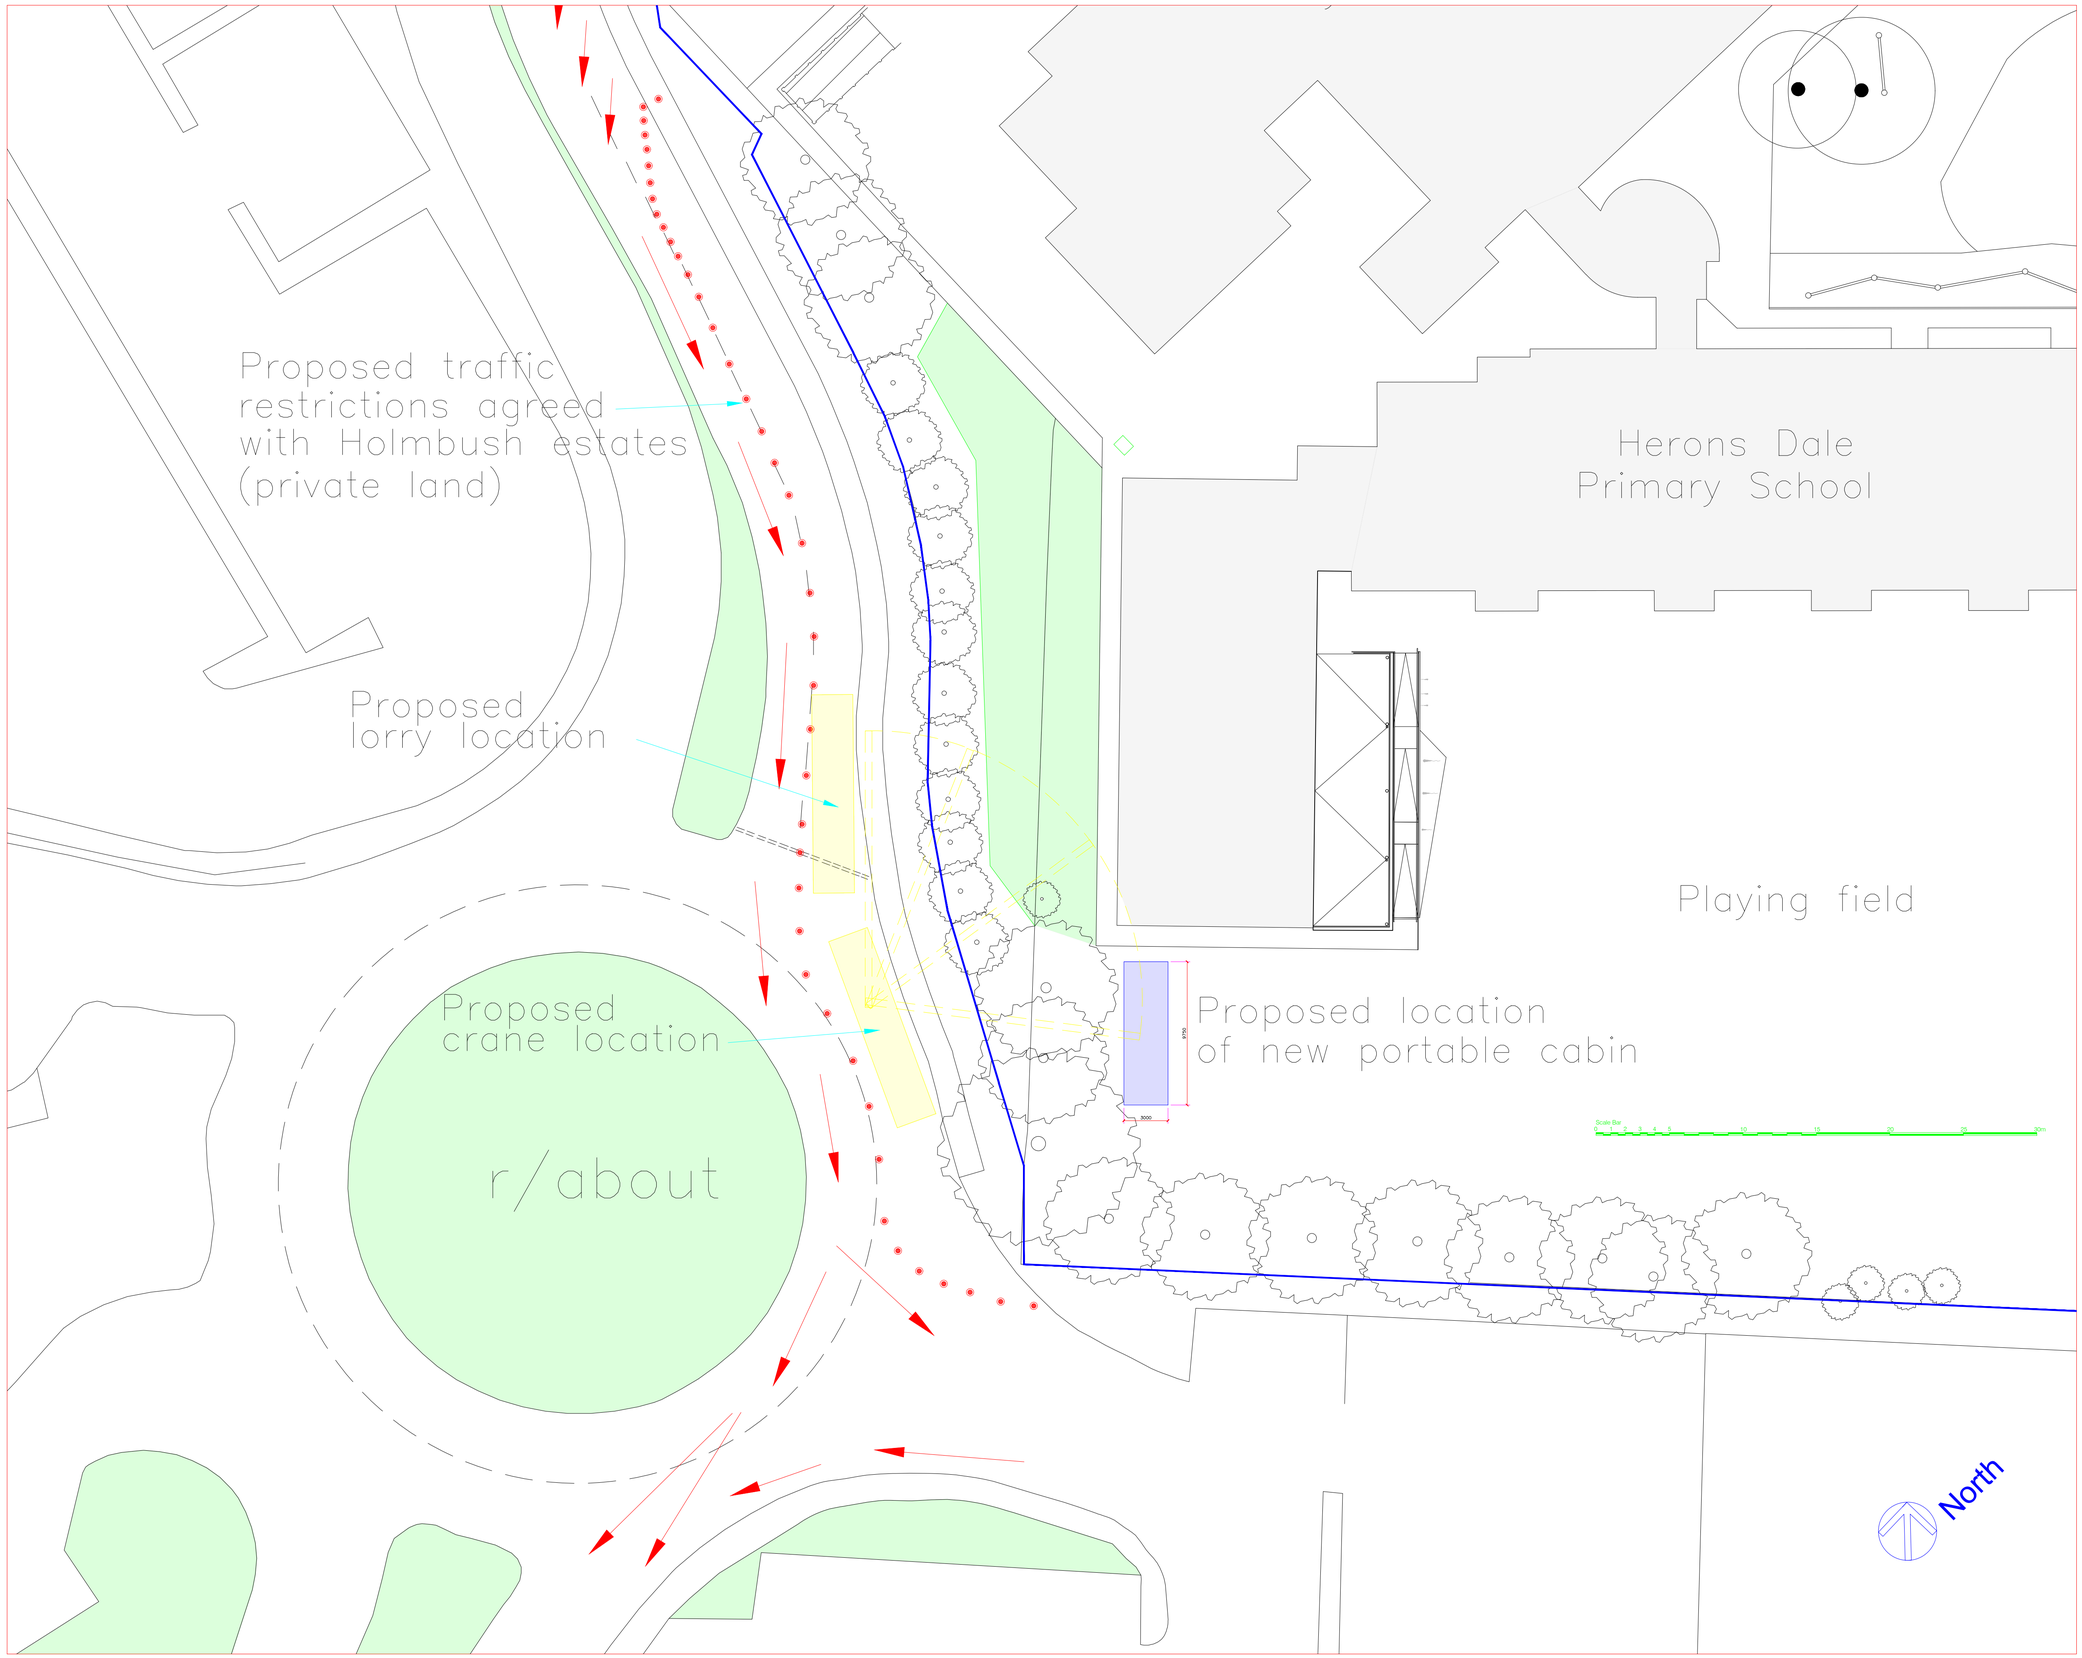


NOTES

REV	DATE	DESCRIPTION	DRN	CHK	APP
A	14.04.20	scale revised	MAMA		

EMPLOYER

CLIENT

HERONS DALE PRIMARY SCHOOL

PROJECT No: 1017

PROJECT:
HERONS DALE PRIMARY SCHOOL
HAWKINS CRESCENT
SHOREHAM BY SEA

TITLE:
TEMPORARY BUILDING ACCESS & PROPOSED LOCATION PLAN

STATUS:	SCALE:	SIZE:
Planning	1:200	A1

ABBOTT Ltd
CHARTERED SURVEYORS

Abbott Surveyors Limited
19 Bowmans Close
Steyning
West Sussex
BN44 3SR

01903 813821 TELEPHONE
martyn@abbottsurveyors.com EMAIL

DO NOT SCALE - ALL DIMENSIONS TO BE CHECKED ON SITE - THIS DRAWING IS COPYRIGHT. THIS DESIGN IS BY ABBOTT SURVEYORS LIMITED GIVING THE DESIGN INTENT. RESPONSIBILITY IS TRANSFERED IF ANY ALTERATION IS MADE TO THIS DESIGN.

DWG. No: 1007/PL-100 | REV: A